




FOR OVER 100 YEARS FIRST
RESPONDERS AND AUXILIARY
PERSONNEL HAVE RISKED THEIR
LIVES TO SELFLESSLY SERVE THE
GLENHAM FIRE DISTRICT AS A
100% VOLUNTEER TEAM

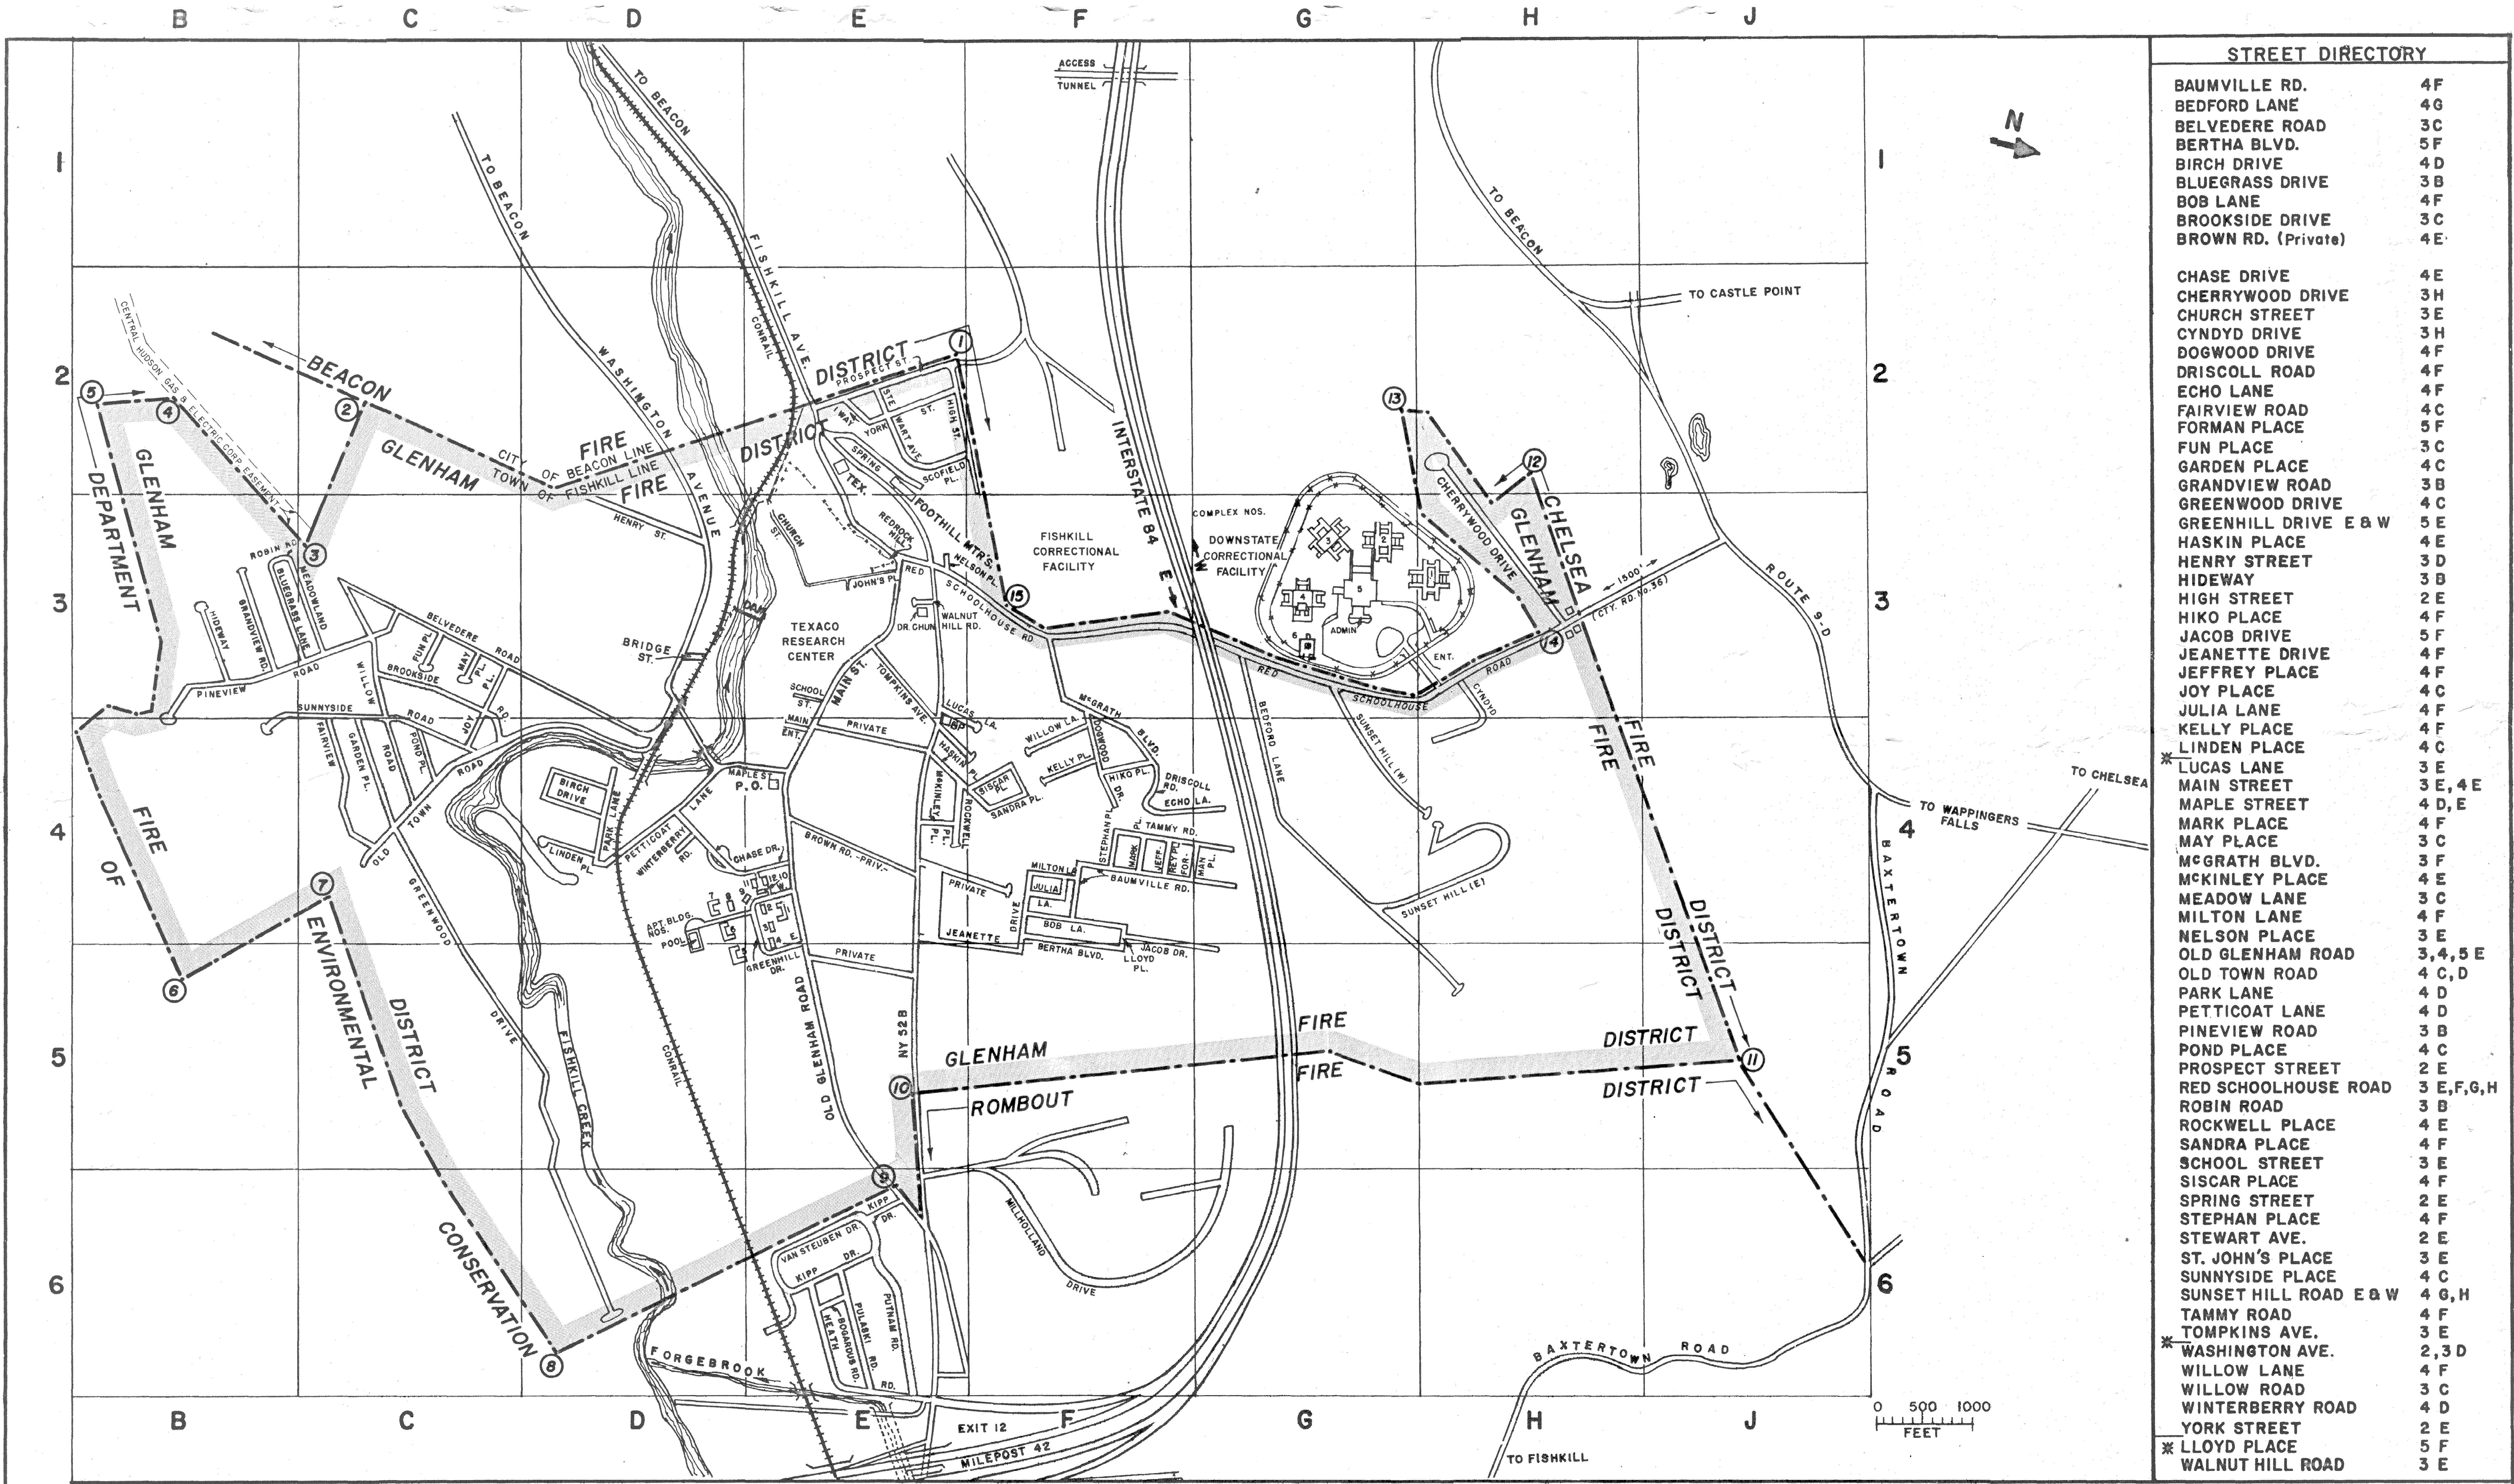

STREET DIRECTORY	
BAUMVILLE RD.	4F
BEDFORD LANE	4G
BELVEDERE ROAD	3C
BERTHA BLVD.	5F
BIRCH DRIVE	4D
BLUEGRASS DRIVE	3B
BOB LANE	4F
BROOKSIDE DRIVE	3C
BROWN RD. (Private)	4E
CHASE DRIVE	4E
CHERRYWOOD DRIVE	3H
CHURCH STREET	3E
CYNDYD DRIVE	3H
DOGWOOD DRIVE	4F
DRISCOLL ROAD	4F
ECHO LANE	4F
FAIRVIEW ROAD	4C
FORMAN PLACE	5F
FUN PLACE	3C
GARDEN PLACE	4C
GRANDVIEW ROAD	3B
GREENWOOD DRIVE	4C
GREENHILL DRIVE E & W	5E
HASKIN PLACE	4E
HENRY STREET	3D
HIDEWAY	3B
HIGH STREET	2E
HICO PLACE	4F
JACOB DRIVE	5F
JEANETTE DRIVE	4F
JEFFREY PLACE	4F
JOY PLACE	4C
JULIA LANE	4F
KELLY PLACE	4F
LINDEN PLACE	4C
*LUCAS LANE	3E
MAIN STREET	3E, 4E
MAPLE STREET	4D, E
MARK PLACE	4F
MAY PLACE	3C
MCGRATH BLVD.	3F
MCKINLEY PLACE	4E
MEADOW LANE	3C
MILTON LANE	4F
NELSON PLACE	3E
OLD GLENHAM ROAD	3, 4, 5E
OLD TOWN ROAD	4C, D
PARK LANE	4D
PETTICOAT LANE	4D
PINEVIEW ROAD	3B
POND PLACE	4C
PROSPECT STREET	2E
RED SCHOOLHOUSE ROAD	3E, F, G, H
ROBIN ROAD	3B
ROCKWELL PLACE	4E
SANDRA PLACE	4F
SCHOOL STREET	3E
SISCAR PLACE	4F
SPRING STREET	2E
STEPHAN PLACE	4F
STEWART AVE.	2E
ST. JOHN'S PLACE	3E
SUNNYSIDE PLACE	4C
SUNSET HILL ROAD E & W	4G, H
TAMMY ROAD	4F
TOMPKINS AVE.	3E
*WASHINGTON AVE.	2, 3D
WILLOW LANE	4F
WILLOW ROAD	3C
WINTERBERRY ROAD	4D
YORK STREET	2E
*LLOYD PLACE	5F
WALNUT HILL ROAD	3E

MAP PREPARED BY:
PETER R. HUSTIS, L.L.S.
33 HENRY STREET, BEACON, NEW YORK
P.O. BOX 3311, NEWBURGH, NEW YORK



NOTES:
1.) CORNER NUMBERS AS PER
DEED DESCRIPTION FOR
GLENHAM FIRE DISTRICT,
LIBER ,CP

GLENHAM FIRE DISTRICT
GLENHAM TOWN OF FISHKILL DUTCHESS CO., N. Y.

EN-34-10110E

AUGUST 18, 1989

HISTORIC DEVELOPMENT OF SITE

IN 1921 THE TOWN OF FISHKILL ESTABLISHED A FIRE COMPANY "FOR THE EXTINUISHMENT OF FIRES IN THIS TOWN." IN HONOR OF JESSE SLATER, A GLENHAM RESIDENT WHO GAVE HIS LIFE DURING WORLD WAR I, THAT COMPANY WOULD FOREVER BE NAMED THE "SLATER CHEMICAL FIRE COMPANY. FOR OVER 30 YEARS SLATER OPERATED OUT OF A SMALL BUILDING OFFERED BY THE MacLoren FAMILY UNTIL IT CONSTRUCTED THE ORIGINAL FIREHOUSE ON THE CURRENT SITE IN THE 1950s.

BATTOGLIA LANZA ARCHITECTURAL GROUP PC

209 OLD ROUTE 9, SUITE 5
FISHKILL, NEW YORK 12524
(845) 896 6771 PHONE
(845) 896 6990 FACSIMILE
blag@optonline.net

ALL DRAWINGS, SPECIFICATIONS AND RELATED DOCUMENTS ARE THE COPYRIGHT PROPERTY OF THE ARCHITECT AND MUST BE RETURNED UPON REQUEST. REPRODUCTION OF DRAWINGS, SPECIFICATIONS AND RELATED DOCUMENTS IN PART OR WHOLE IS FORBIDDEN WITHOUT THE ARCHITECT'S WRITTEN PERMISSION.

IT IS A VIOLATION OF THE NEW YORK STATE EDUCATION LAW FOR ANY PERSON, UNLESS ACTING UNDER THE DIRECTION OF A LICENSED DESIGN PROFESSIONAL TO ALTER ANY ITEM IN ANY WAY ON A DOCUMENT BEARING THE SEAL OF A LICENSED DESIGN PROFESSIONAL. IF ANY ITEM BEARING THE SEAL OF A LICENSED DESIGN PROFESSIONAL IS ALTERED, THE ALTERING LICENSED DESIGN PROFESSIONAL SHALL AFFIX TO THE ITEM HIS / HER PROFESSIONAL SEAL AND THE NOTATION "ALTERED BY" FOLLOWED BY HIS / HER SIGNATURE AND THE DATE OF SUCH ALTERATION, AS WELL AS A SPECIFIC DESCRIPTION OF THE ALTERATION.

BERNARD J. LANZA - NY LICENSE NO. 17638
REGISTRATION EXPIRES 5-31-27
DEBORAH C. LANZA - NY LICENSE NO. 29868
REGISTRATION EXPIRES 11-30-26

SCHEMATIC DESIGN
NOT FOR
CONSTRUCTION


PROPOSED ADDITIONS AND
ALTERATIONS TO SLATER CHEMICAL
GLENHAM FIRE
DISTRICT
76 OLD GLENHAM ROAD
TOWN OF FISHKILL
COUNTY OF DUTCHESS, NEW YORK

REVISION SCHEDULE

NUMBER	DATE	DESCRIPTION
1	11-7-25	ADDED EXISTING SLOPES IN NORTHWESTERLY AREA OF PROPOSED DEVELOPMENT

SITE PLAN - EXISTING

PROJECT NUMBER: 2103
ISSUE DATE: AUGUST 1, 2025
DRAWN BY:
CHECKED BY: BL

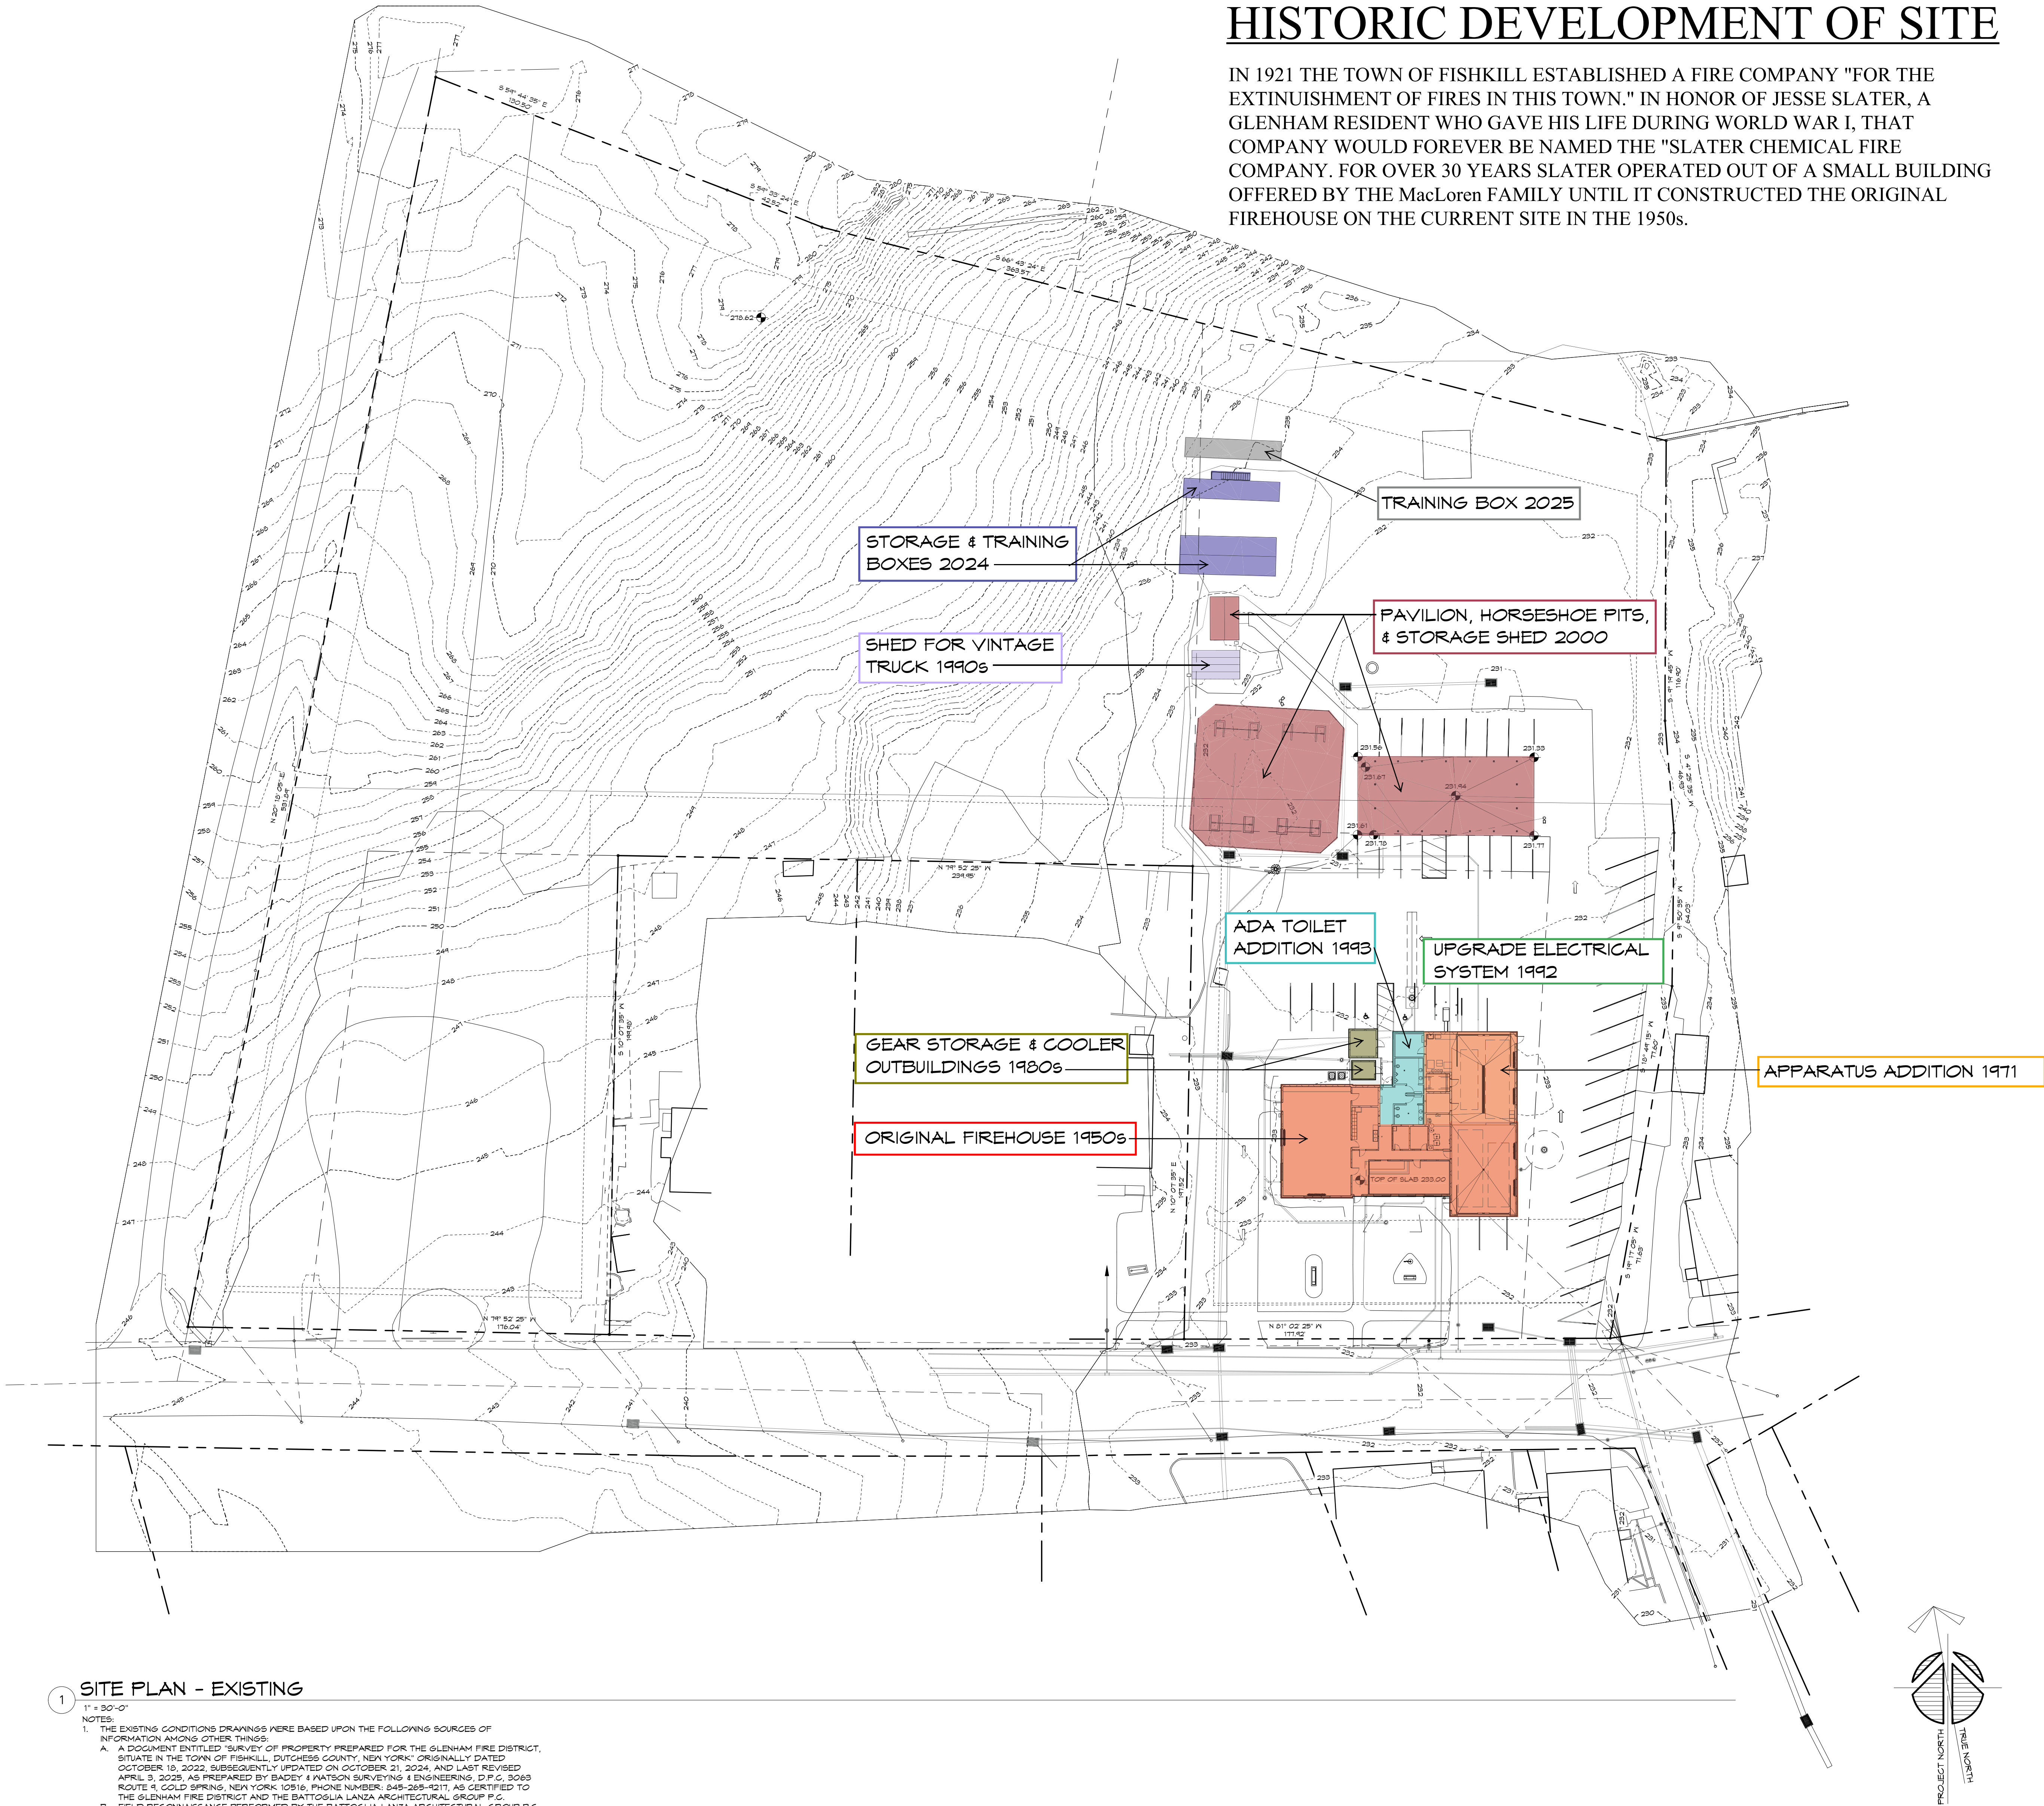

1 SITE PLAN - EXISTING

- 1" = 30'-0"
- NOTES:
- THE EXISTING CONDITIONS DRAWINGS WERE BASED UPON THE FOLLOWING SOURCES OF INFORMATION AMONG OTHER THINGS:
 - A DOCUMENT ENTITLED "SURVEY OF PROPERTY PREPARED FOR THE GLENHAM FIRE DISTRICT, SITUATE IN THE TOWN OF FISHKILL, DUTCHESS COUNTY, NEW YORK" ORIGINALLY DATED OCTOBER 19, 2022, SUBSEQUENTLY UPDATED ON OCTOBER 21, 2024, AND LAST REVISED APRIL 3, 2025, AS PREPARED BY BADEY & PATSON SURVEYING & ENGINEERING, D.P.C., 3060 ROUTE 9, GOLD SPRING, NEW YORK 10816, PHONE NUMBER: 845-265-1211, AS CERTIFIED TO THE GLENHAM FIRE DISTRICT AND THE BATTOGLIA LANZA ARCHITECTURAL GROUP P.C. ON AUGUST 31, 2022, JUNE 6, 2024, JULY 19, 2024, OCTOBER 19 AND 21, 2024, AND JANUARY 4 AND 10, 2025.
 - FIELD RECONNAISSANCE PERFORMED BY THE BATTOGLIA LANZA ARCHITECTURAL GROUP P.C. ON AUGUST 31, 2022, JUNE 6, 2024, JULY 19, 2024, OCTOBER 19 AND 21, 2024, AND JANUARY 4 AND 10, 2025.
 - THESE EXISTING CONDITIONS DRAWINGS ARE FOR THE CONTRACTORS' GENERAL INFORMATION ONLY AND SHALL NOT BE CONSIDERED PART OF THE BIDDING OR CONTRACT DOCUMENTS. THEY SHALL NOT BE CONSIDERED ALL-INCLUSIVE AND THE BIDDERS ARE ENCOURAGED TO PERFORM ANY ADDITIONAL EXPLORATION AND TAKE ALL MEASUREMENTS THAT THEY BELIEVE ARE NECESSARY TO FULLY INFORM THEMSELVES OF EXISTING CONDITIONS AND DIMENSIONS PRIOR TO THEIR SUBMISSION OF BIDS. ALL WORK SHALL BE INCLUDED IN THE BASE BIDS AS REQUIRED TO ACCOMMODATE ALL SUCH CONDITIONS AND DIMENSIONS WHETHER OR NOT SUCH CONDITIONS AND DIMENSIONS ARE INDICATED ON THESE DRAWINGS.

CONCEPT: CONSTRUCT A PRE-ENGINEERED BUILDING TO RESOLVE INADEQUATE AREAS FOR FIRE APPARATUS AND STORAGE.

PROJECT BUDGET IN DOLLARS FOR THE SECOND QUARTER OF 2028: \$1,389,279

S 66° 08' 20" E
242.57

209 OLD ROUTE 9, SUITE 5
FISHKILL, NEW YORK 12524
(845) 896 6771 PHONE
(845) 896 6990 FACSIMILE
blag@optonline.net

ALL DRAWINGS, SPECIFICATIONS AND RELATED DOCUMENTS ARE THE COPYRIGHT PROPERTY OF THE ARCHITECT AND MUST BE RETURNED UPON REQUEST. REPRODUCTION OF DRAWINGS, SPECIFICATIONS AND RELATED DOCUMENTS IN PART OR WHOLE IS FORBIDDEN WITHOUT THE ARCHITECT'S WRITTEN PERMISSION.

IT IS A VIOLATION OF THE NEW YORK STATE EDUCATION LAW FOR ANY PERSON, UNLESS ACTING UNDER THE DIRECTION OF A LICENSED DESIGN PROFESSIONAL, TO ALTER ANY ITEM IN ANY WAY ON A DOCUMENT BEARING THE SEAL OF A LICENSED DESIGN PROFESSIONAL. IF ANY ITEM BEARING THE SEAL OF A LICENSED DESIGN PROFESSIONAL IS ALTERED, THE ALTERING LICENSED DESIGN PROFESSIONAL SHALL AFFIX TO THE ITEM HIS / HER PROFESSIONAL SEAL AND THE NOTATION "ALTERED BY" FOLLOWED BY HIS / HER SIGNATURE AND THE DATE OF SUCH ALTERATION, AS WELL AS A SPECIFIC DESCRIPTION OF THE ALTERATION.

APPARATUS & STORAGE BUILDING

PROPOSED APPARATUS BUILDING
FOR
GLENHAM FIRE
DISTRICT
76 OLD GLENHAM ROAD
TOWN OF FISHKILL
COUNTY OF DUTCHESS, NEW YORK

SITE PLAN

PROJECT NUMBER:	2103
ISSUE DATE:	JULY 21, 2021
DRAWN BY:	
CHECKED BY:	

1 SITE PLAN
1" = 20'-0"

REPLACEMENT
FIREHOUSE CONCEPT

CONCEPT: CONSTRUCT A REPLACEMENT
FIREHOUSE AND REDEVELOP THE SITE TO
ADDRESS ALL KNOWN DEFICIENCIES. RENT A
MINIMAL, TEMPORARY FIREHOUSE FOR FIREMATIC
OPERATIONS DURING DEMOLITON AND
RECONSTRUCTION.

DATE OF PROGRAM : 2023

PROJECT BUDGET IN DOLLARS FOR THE SECOND
QUARTER OF 2028: \$25,526,774

REASON FOR ABANDONMENT: BELIEVED IT WOULD
BE AN EXCESSIVE BURDEN ON TAXPAYERS.

BATTOGLIA LANZA
ARCHITECTURAL
GROUP PC

209 OLD ROUTE 9, SUITE 5
FISHKILL, NEW YORK 12524
(845) 896 6771 PHONE
(845) 896 6990 FACSIMILE
blag@optonline.net

ALL DRAWINGS, SPECIFICATIONS AND RELATED
DOCUMENTS ARE THE COPYRIGHT PROPERTY OF
THE ARCHITECT AND MUST BE RETURNED UPON
REQUEST. REPRODUCTION OF DRAWINGS,
SPECIFICATIONS AND RELATED DOCUMENTS IN
PART OR WHOLE IS FORBIDDEN WITHOUT THE
ARCHITECT'S WRITTEN PERMISSION.

IT IS A VIOLATION OF THE NEW YORK STATE
EDUCATION LAW FOR ANY PERSON, UNLESS
ACTING UNDER THE DIRECTION OF A LICENSED
DESIGN PROFESSIONAL TO ALTER ANY ITEM IN
ANY WAY ON A DOCUMENT BEARING THE SEAL
OF A LICENSED DESIGN PROFESSIONAL. IF ANY
ITEM BEARING THE SEAL OF A LICENSED DESIGN
PROFESSIONAL IS ALTERED, THE ALTERING
LICENSED DESIGN PROFESSIONAL SHALL AFFIX
TO THE ITEM HIS / HER PROFESSIONAL SEAL AND
THE NOTATION "ALTERED BY" FOLLOWED BY
HIS / HER SIGNATURE AND THE DATE OF SUCH
ALTERATION, AS WELL AS A SPECIFIC
DESCRIPTION OF THE ALTERATION.

BERNARD J. LANZA - NY LICENSE NO. 17638
REGISTRATION EXPIRES 5-31-27
DEBORAH C. LANZA - NY LICENSE NO. 29868
REGISTRATION EXPIRES 11-30-26

SCHEMATIC DESIGN
NOT FOR
CONSTRUCTION

PROPOSED ADDITIONS AND
ALTERATONS TO SLATER CHEMICAL
GLENHAM FIRE
DISTRICT
76 OLD GLENHAM ROAD
TOWN OF FISHKILL
COUNTY OF DUTCHESS, NEW YORK

REVISION SCHEDULE		
NUMBER	DATE	DESCRIPTION
1	11-7-25	ADDED EXISTING SLOPES IN NORTHWESTERLY AREA OF PROPOSED DEVELOPMENT

SITE PLAN - EXISTING

PROJECT NUMBER: 2103
ISSUE DATE: AUGUST 1, 2025
DRAWN BY:
CHECKED BY: BL

EX1

RENT 2,925 SF TEMPORARY FIREHOUSE
FOR 23 MONTHS WHILE DEMOLITION AND
CONSTRUCTION ARE COMPLETED ON
EASTERLY PORTION OF SITE

DEMOLISH ENTIRE SITE AND
CONSTRUCT NEW SITE
IMPROVEMENTS TO SUPPORT
NEW BUILDING

DEMOLISH ENTIRE BUILDING
AND CONSTRUCT NEW 2-STORY
BUILDING (20,950 SF)

1 SITE PLAN - EXISTING

- 1" = 30'-0"
- NOTES:
- THE EXISTING CONDITIONS DRAWINGS WERE BASED UPON THE FOLLOWING SOURCES OF INFORMATION AMONG OTHER THINGS:
 - A DOCUMENT ENTITLED "SURVEY OF PROPERTY PREPARED FOR THE GLENHAM FIRE DISTRICT, SITUATE IN THE TOWN OF FISHKILL, DUTCHESS COUNTY, NEW YORK" ORIGINALLY DATED OCTOBER 19, 2022, SUBSEQUENTLY UPDATED ON OCTOBER 21, 2024, AND LAST REVISED APRIL 3, 2025, AS PREPARED BY BADEY & PATISON SURVEYING & ENGINEERING, D.P.C., 3060 ROUTE 9, GOLD SPRING, NEW YORK 10816, PHONE NUMBER: 845-265-1211, AS CERTIFIED TO THE GLENHAM FIRE DISTRICT AND THE BATTOGLIA LANZA ARCHITECTURAL GROUP P.C. ON AUGUST 31, 2022, JUNE 6, 2024, JULY 19, 2024, OCTOBER 19 AND 21, 2024, AND JANUARY 4 AND 10, 2025.
 - FIELD RECONNAISSANCE PERFORMED BY THE BATTOGLIA LANZA ARCHITECTURAL GROUP P.C. ON AUGUST 31, 2022, JUNE 6, 2024, JULY 19, 2024, OCTOBER 19 AND 21, 2024, AND JANUARY 4 AND 10, 2025.
 - THESE EXISTING CONDITIONS DRAWINGS ARE FOR THE CONTRACTORS' GENERAL INFORMATION ONLY AND SHALL NOT BE CONSIDERED PART OF THE BIDDING OR CONTRACT DOCUMENTS. THEY SHALL NOT BE CONSIDERED ALL-INCLUSIVE AND THE BIDDERS ARE ENCOURAGED TO PERFORM ANY ADDITIONAL EXPLORATION AND TAKE ALL MEASUREMENTS THAT THEY BELIEVE ARE NECESSARY TO FULLY INFORM THEMSELVES OF EXISTING CONDITIONS AND DIMENSIONS PRIOR TO THEIR SUBMISSION OF BIDS. ALL WORK SHALL BE INCLUDED IN THE BASE BIDS AS REQUIRED TO ACCOMMODATE ALL SUCH CONDITIONS AND DIMENSIONS WHETHER OR NOT SUCH CONDITIONS AND DIMENSIONS ARE INDICATED ON THESE DRAWINGS.


ADDITIONS & WESTERLY
EVENT AREA CONCEPT

CONCEPT: EMBODY RESOURCES OF EXISTING BUILDING AND CONSTRUCT ADDITIONS / ALTERATIONS THERETO IN PHASES TO MAINTAIN OPERATIONS. RECONSTRUCT OUTDOOR EVENT AREA ON WESTERLY SIDE OF SITE WITH ACCESS FROM EAST AND WEST.

DATE OF DESIGN: AUGUST 1, 2025

PROJECT BUDGET IN DOLLARS FOR THE SECOND QUARTER OF 2028: \$12,825,473

REASON FOR ABANDONMENT: THE BENEFIT OF THE WESTERLY OUTDOOR EVENT AREA DID NOT WARRENT THE COSTS AND ENVIRONMENTAL IMPACT OF ALMOST 50,000 CUBIC YARDS OF ROCK EXCAVATION, AND COMPROMISES COULD OTHERWISE BE MADE TO SIGNIFICANTLY REDUCE COSTS.

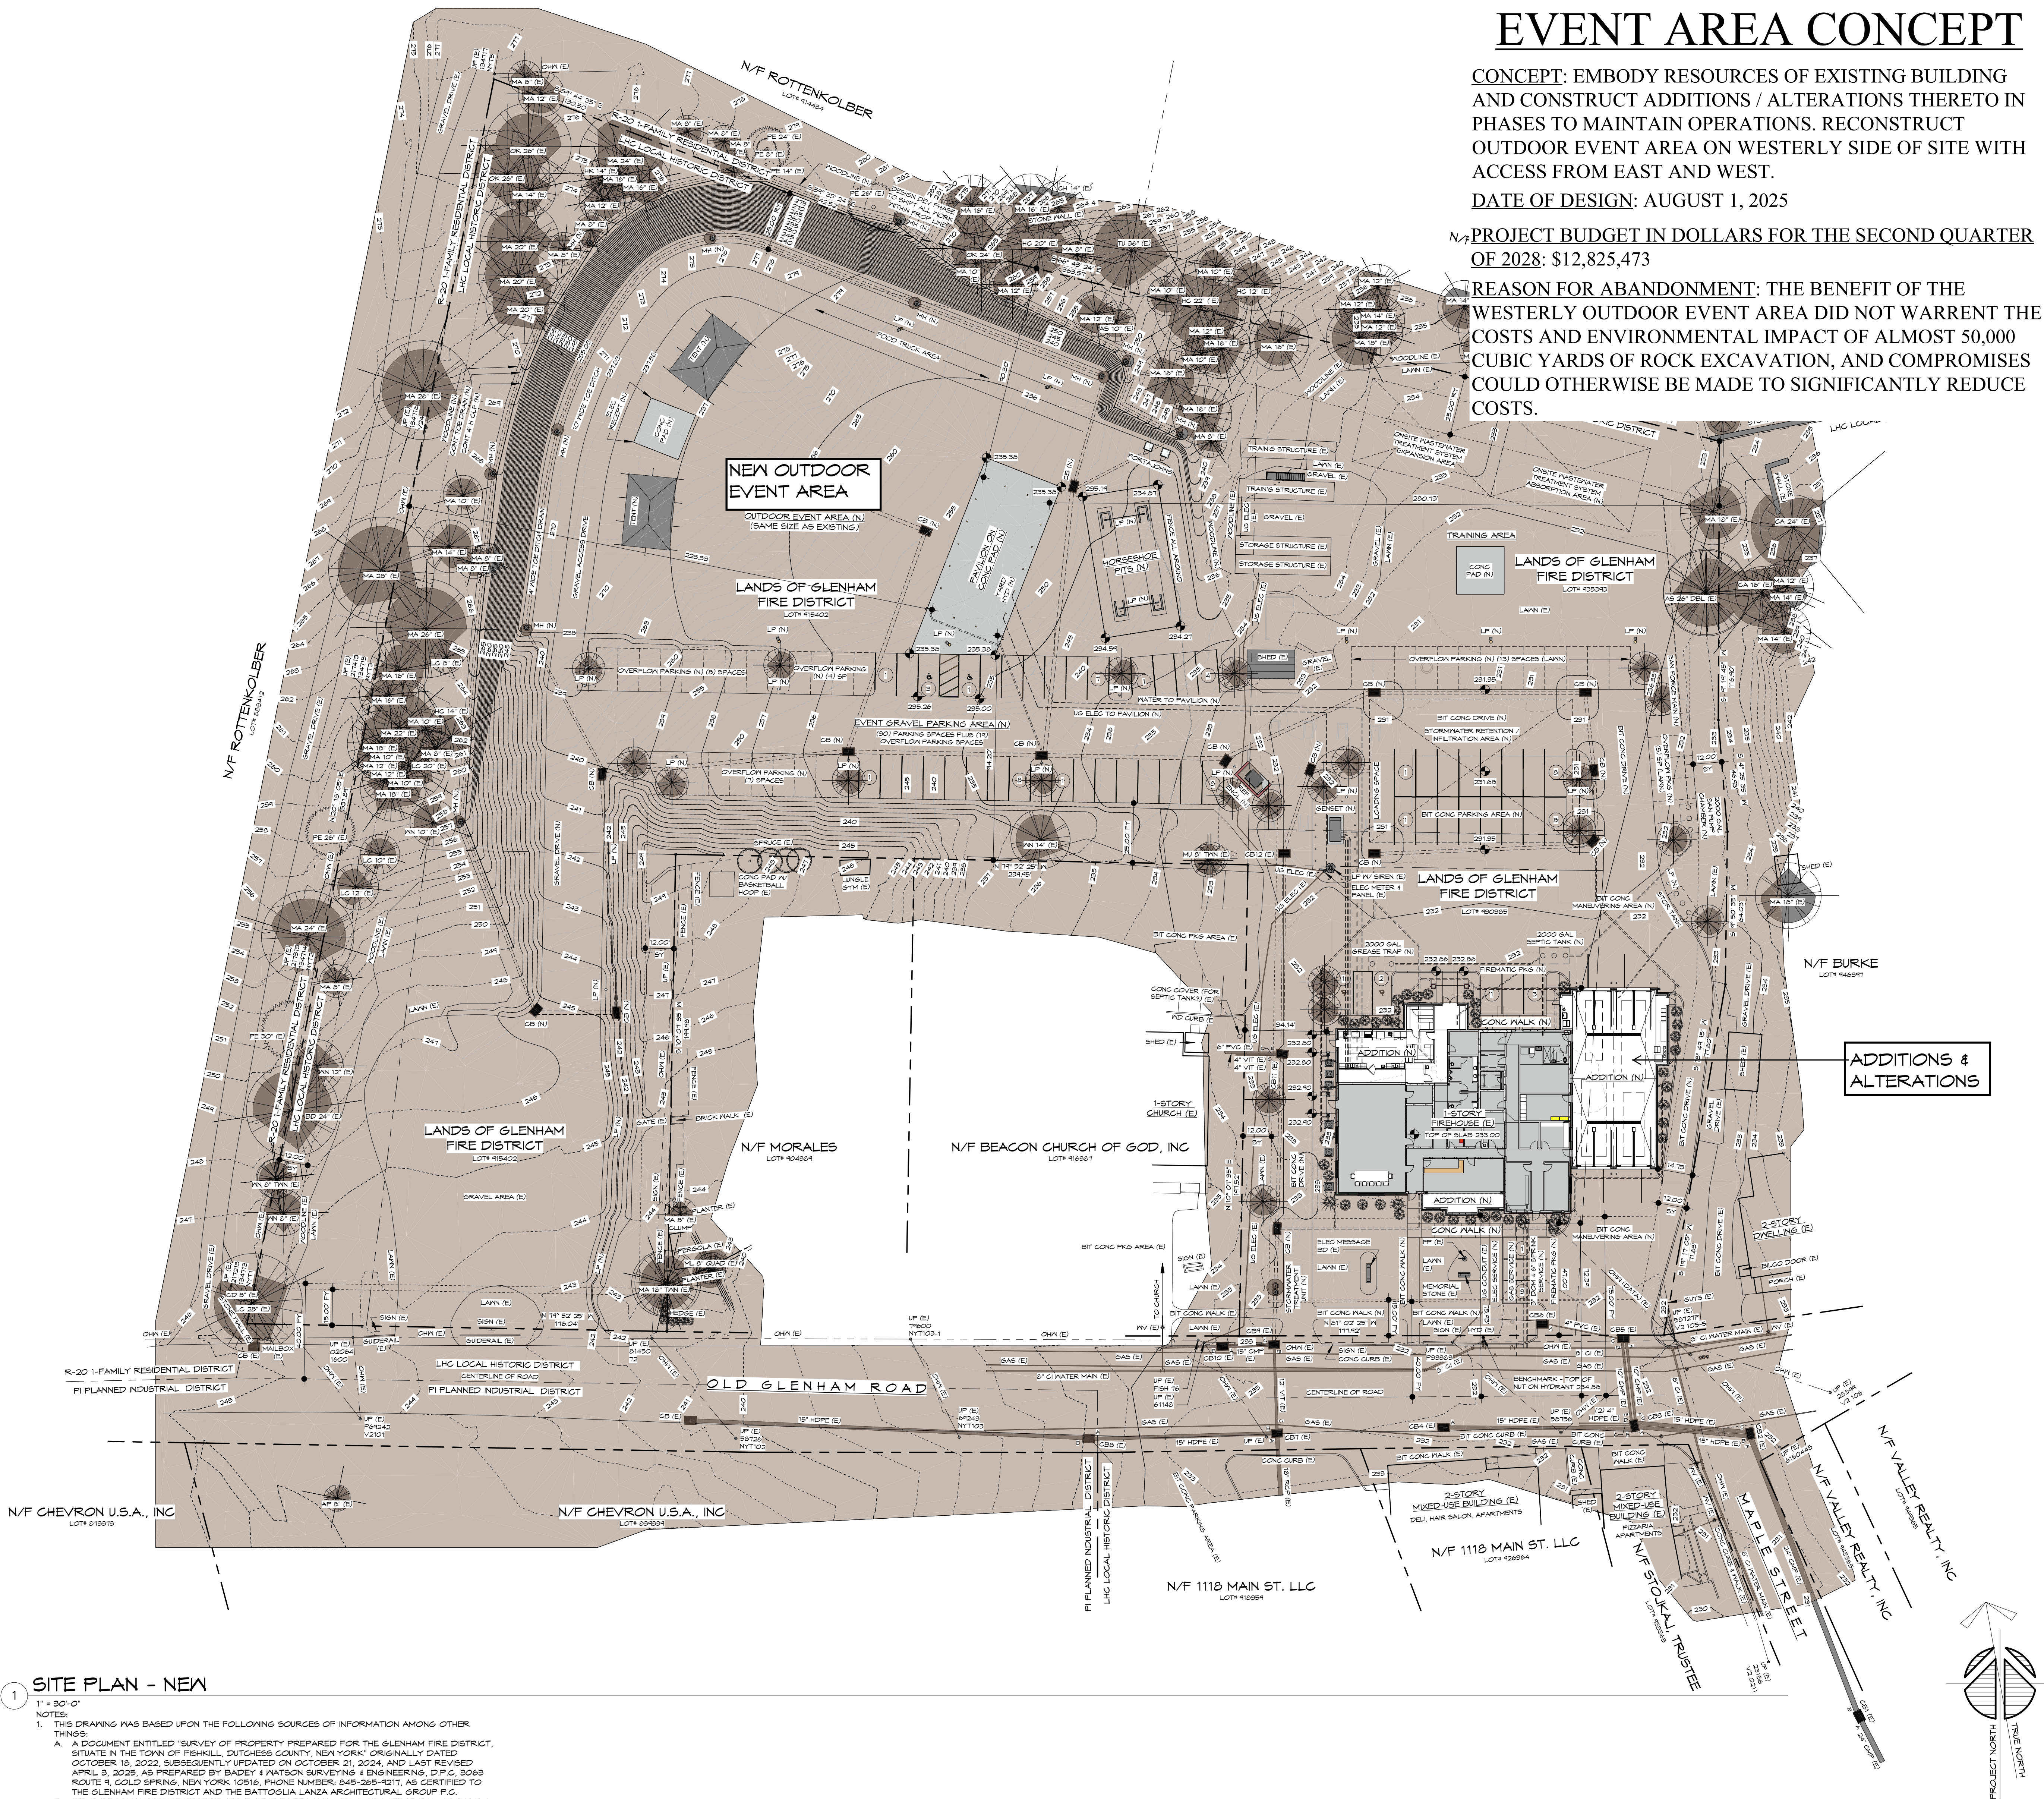

1 SITE PLAN - NEW
1" = 30'-0"
NOTES:
1. THIS DRAWING WAS BASED UPON THE FOLLOWING SOURCES OF INFORMATION AMONG OTHER THINGS:
A. A DOCUMENT ENTITLED "SURVEY OF PROPERTY PREPARED FOR THE GLENHAM FIRE DISTRICT, SITUATE IN THE TOWN OF FISHKILL, DUTCHESS COUNTY, NEW YORK," ORIGINALLY DATED OCTOBER 10, 2022, SUBSEQUENTLY UPDATED ON OCTOBER 21, 2024, AND LAST REVISED APRIL 9, 2025, AS PREPARED BY BACOT & PATTON SURVEYING & ENGINEERING, C/P.C., 9003 ROUTE 9, GOLD SPRING, NEW YORK 10916, PHONE NUMBER: 845-265-9311, AS CERTIFIED TO THE GLENHAM FIRE DISTRICT AND THE BATTOGLIA LANZA ARCHITECTURAL GROUP P.C.
B. FIELD RECONNAISSANCE PERFORMED BY THE BATTOGLIA LANZA ARCHITECTURAL GROUP P.C. ON AUGUST 31, 2022, JUNE 6, 2024, JULY 19, 2024, OCTOBER 10 AND 21, 2024, JANUARY 4 AND 10, 2025, AND MARCH 12, 2025.
2. PRELIMINARY GRADING FOR EMBANKMENTS AT WESTERLY OUTDOOR EVENT AREA ASSUMES SHALLOW UNWEATHERED BEDROCK BASED UPON INFORMATION OBTAINED FROM THE DUTCHESS COUNTY ENVIRONMENTAL MAPPER AND SOIL SURVEY. EMBANKMENTS SHALL INCLUDE SUBDRAINAGE AT TOPS AND BOTTOMS. ACTUAL DESIGN WILL BE BASED UPON SOIL TEST RESULTS AND RECOMMENDATIONS FROM GEOTECHNICAL ENGINEER. IF TEST RESULTS SUGGEST THAT SAME SLOPES CANNOT BE ACHIEVED WITH 0.5 HORIZONTAL TO 1 VERTICAL RATIO, THE EVENT AREA MUST BE REDUCED IN SIZE AND / OR RETAINING WALLS MUST BE UTILIZED.

BATTOGLIA LANZA
ARCHITECTURAL
GROUP PC

209 OLD ROUTE 9, SUITE 5
FISHKILL, NEW YORK 12524
(845) 896 6771 PHONE
(845) 896 6990 FACSIMILE
blag@optonline.net

ALL DRAWINGS, SPECIFICATIONS AND RELATED DOCUMENTS ARE THE COPYRIGHT PROPERTY OF THE ARCHITECT AND MUST BE RETURNED UPON REQUEST. REPRODUCTION OF DRAWINGS, SPECIFICATIONS AND RELATED DOCUMENTS IN PART OR WHOLE IS FORBIDDEN WITHOUT THE ARCHITECT'S WRITTEN PERMISSION.

IT IS A VIOLATION OF THE NEW YORK STATE EDUCATION LAW FOR ANY PERSON, UNLESS ACTING UNDER THE DIRECTION OF A LICENSED DESIGN PROFESSIONAL TO ALTER ANY ITEM IN ANY WAY ON A DOCUMENT BEARING THE SEAL OF A LICENSED DESIGN PROFESSIONAL. IF ANY ITEM BEARING THE SEAL OF A LICENSED DESIGN PROFESSIONAL IS ALTERED, THE ALTERING LICENSED DESIGN PROFESSIONAL SHALL AFFIX TO THE ITEM HIS / HER PROFESSIONAL SEAL AND THE NOTATION "ALTERED BY" FOLLOWED BY HIS / HER SIGNATURE AND THE DATE OF SUCH ALTERATION, AS WELL AS A SPECIFIC DESCRIPTION OF THE ALTERATION.

BERNARD J. LANZA - NY LICENSE NO. 17638
REGISTRATION EXPIRES 5-31-27
DEBORAH C. LANZA - NY LICENSE NO. 29868
REGISTRATION EXPIRES 11-30-26

SCHEMATIC DESIGN
NOT FOR
CONSTRUCTION

PROPOSED ADDITIONS AND
ALTERATIONS TO SLATER CHEMICAL
GLENHAM FIRE
DISTRICT
76 OLD GLENHAM ROAD
TOWN OF FISHKILL
COUNTY OF DUTCHESS, NEW YORK

REVISION SCHEDULE		
NUMBER	DATE	DESCRIPTION

SITE PLAN - NEW

PROJECT NUMBER: 2103
ISSUE DATE: AUGUST 1, 2025
DRAWN BY:
CHECKED BY: BL

ADDITIONS & EASTERLY EVENT AREA CONCEPT

CONCEPT: EMBODY RESOURCES OF EXISTING BUILDING AND CONSTRUCT ADDITIONS / ALTERATIONS THERETO IN PHASES TO MAINTAIN OPERATIONS. RELOCATE STORAGE AND TRAINING BOXES TO SOUTHWESTERLY AREA OF SITE. RECONSTRUCT OUTDOOR EVENT AREA ON EASTERLY SIDE OF SITE WITH ACCESS FROM SOUTH.

DATE OF DESIGN: NOVEMBER 10, 2025


PROJECT BUDGET IN DOLLARS FOR THE SECOND QUARTER OF 2028: \$10,127,626

REASON FOR PURSUING THIS CONCEPT: IT IS BELIEVED THAT THE CONCEPT IS THE RESULT OF CRITICALLY ASSESSING NUMEROUS CONCEPTS, MAKING COMPROMISES FOR COST SAVINGS, WHILE PRESERVING FIRST-RESPONDER EFFECTIVENESS.

HOW MUCH WILL THIS PROJECT COST ME?: NYS LOCAL FINANCE LAW PRESCRIBES A MAXIMUM BOND DURATION FOR THIS PROJECT OF 15-YEARS. ASSUMING ALL QUALIFYING EXPENSES ARE BONDED, THE ANNUAL TAX RATE NEEDED TO SERVICE THE BOND WOULD BE APPROXIMATELY \$1.64 PER \$1,000 OF ASSESSED VALUE. THE AVERAGE ASSESSED VALUE OF PROPERTIES IN THE GLENHAM FIRE DISTRICT IS APPROXIMATELY \$420,000. SO, THE OWNER OF A HOMESTEAD WITH AN ASSESSED VALUE OF \$420,000 WOULD HAVE AN ESTIMATED ANNUAL FIRE TAX INCREASE OF $[(\$420,000 / 1000) \times \$1.64 =]$ \$688.80 FOR THE DURATION OF A 15-YEAR BOND. IF SOME QUALIFYING EXPENSES ARE ALTERNATIVELY PAID FROM CAPITAL RESERVE FUNDS, GRANTS, OR CONTRIBUTIONS FROM DEVELOPERS / BUSINESSES, THE FIRE TAX RATE AND ANNUAL TAX INCREASE WOULD BE LOWER.

TAX VALUES COURTESY OF TOWN OF FISHKILL

PUBLIC ENGAGEMENT: WILL THE GLENHAM FIRE DISTRICT PROCEED WITH THIS PROJECT WITHOUT TAXPAYER INPUT? NO! IN THESE UNCERTAIN ECONOMIC TIMES GLENHAM ACKNOWLEDGES AND APPRECIATES THE FINANCIAL IMPACTS THIS PROJECT COULD HAVE ON ITS COMMUNITY. THAT IS WHY GLENHAM IS ORGANIZING SEVERAL PUBLIC ENGAGEMENT SESSIONS. SUCH SESSIONS WILL ALLOW THE PUBLIC TO TOUR THE FACILITY, UNDERSTAND ITS SHORTCOMINGS, REVIEW PROJECT DATA, ASK QUESTIONS, AND OFFER CONSTRUCTIVE THOUGHTS AND IDEAS. THE PROJECT'S SOLE INTENT IS TO BENEFIT GLENHAM AND THE GLENHAM FIRE DISTRICT WANTS ITS COMMUNITY TO BE PART OF THE PROCESS AT THIS EARLY PHASE OF EXPLORATION.

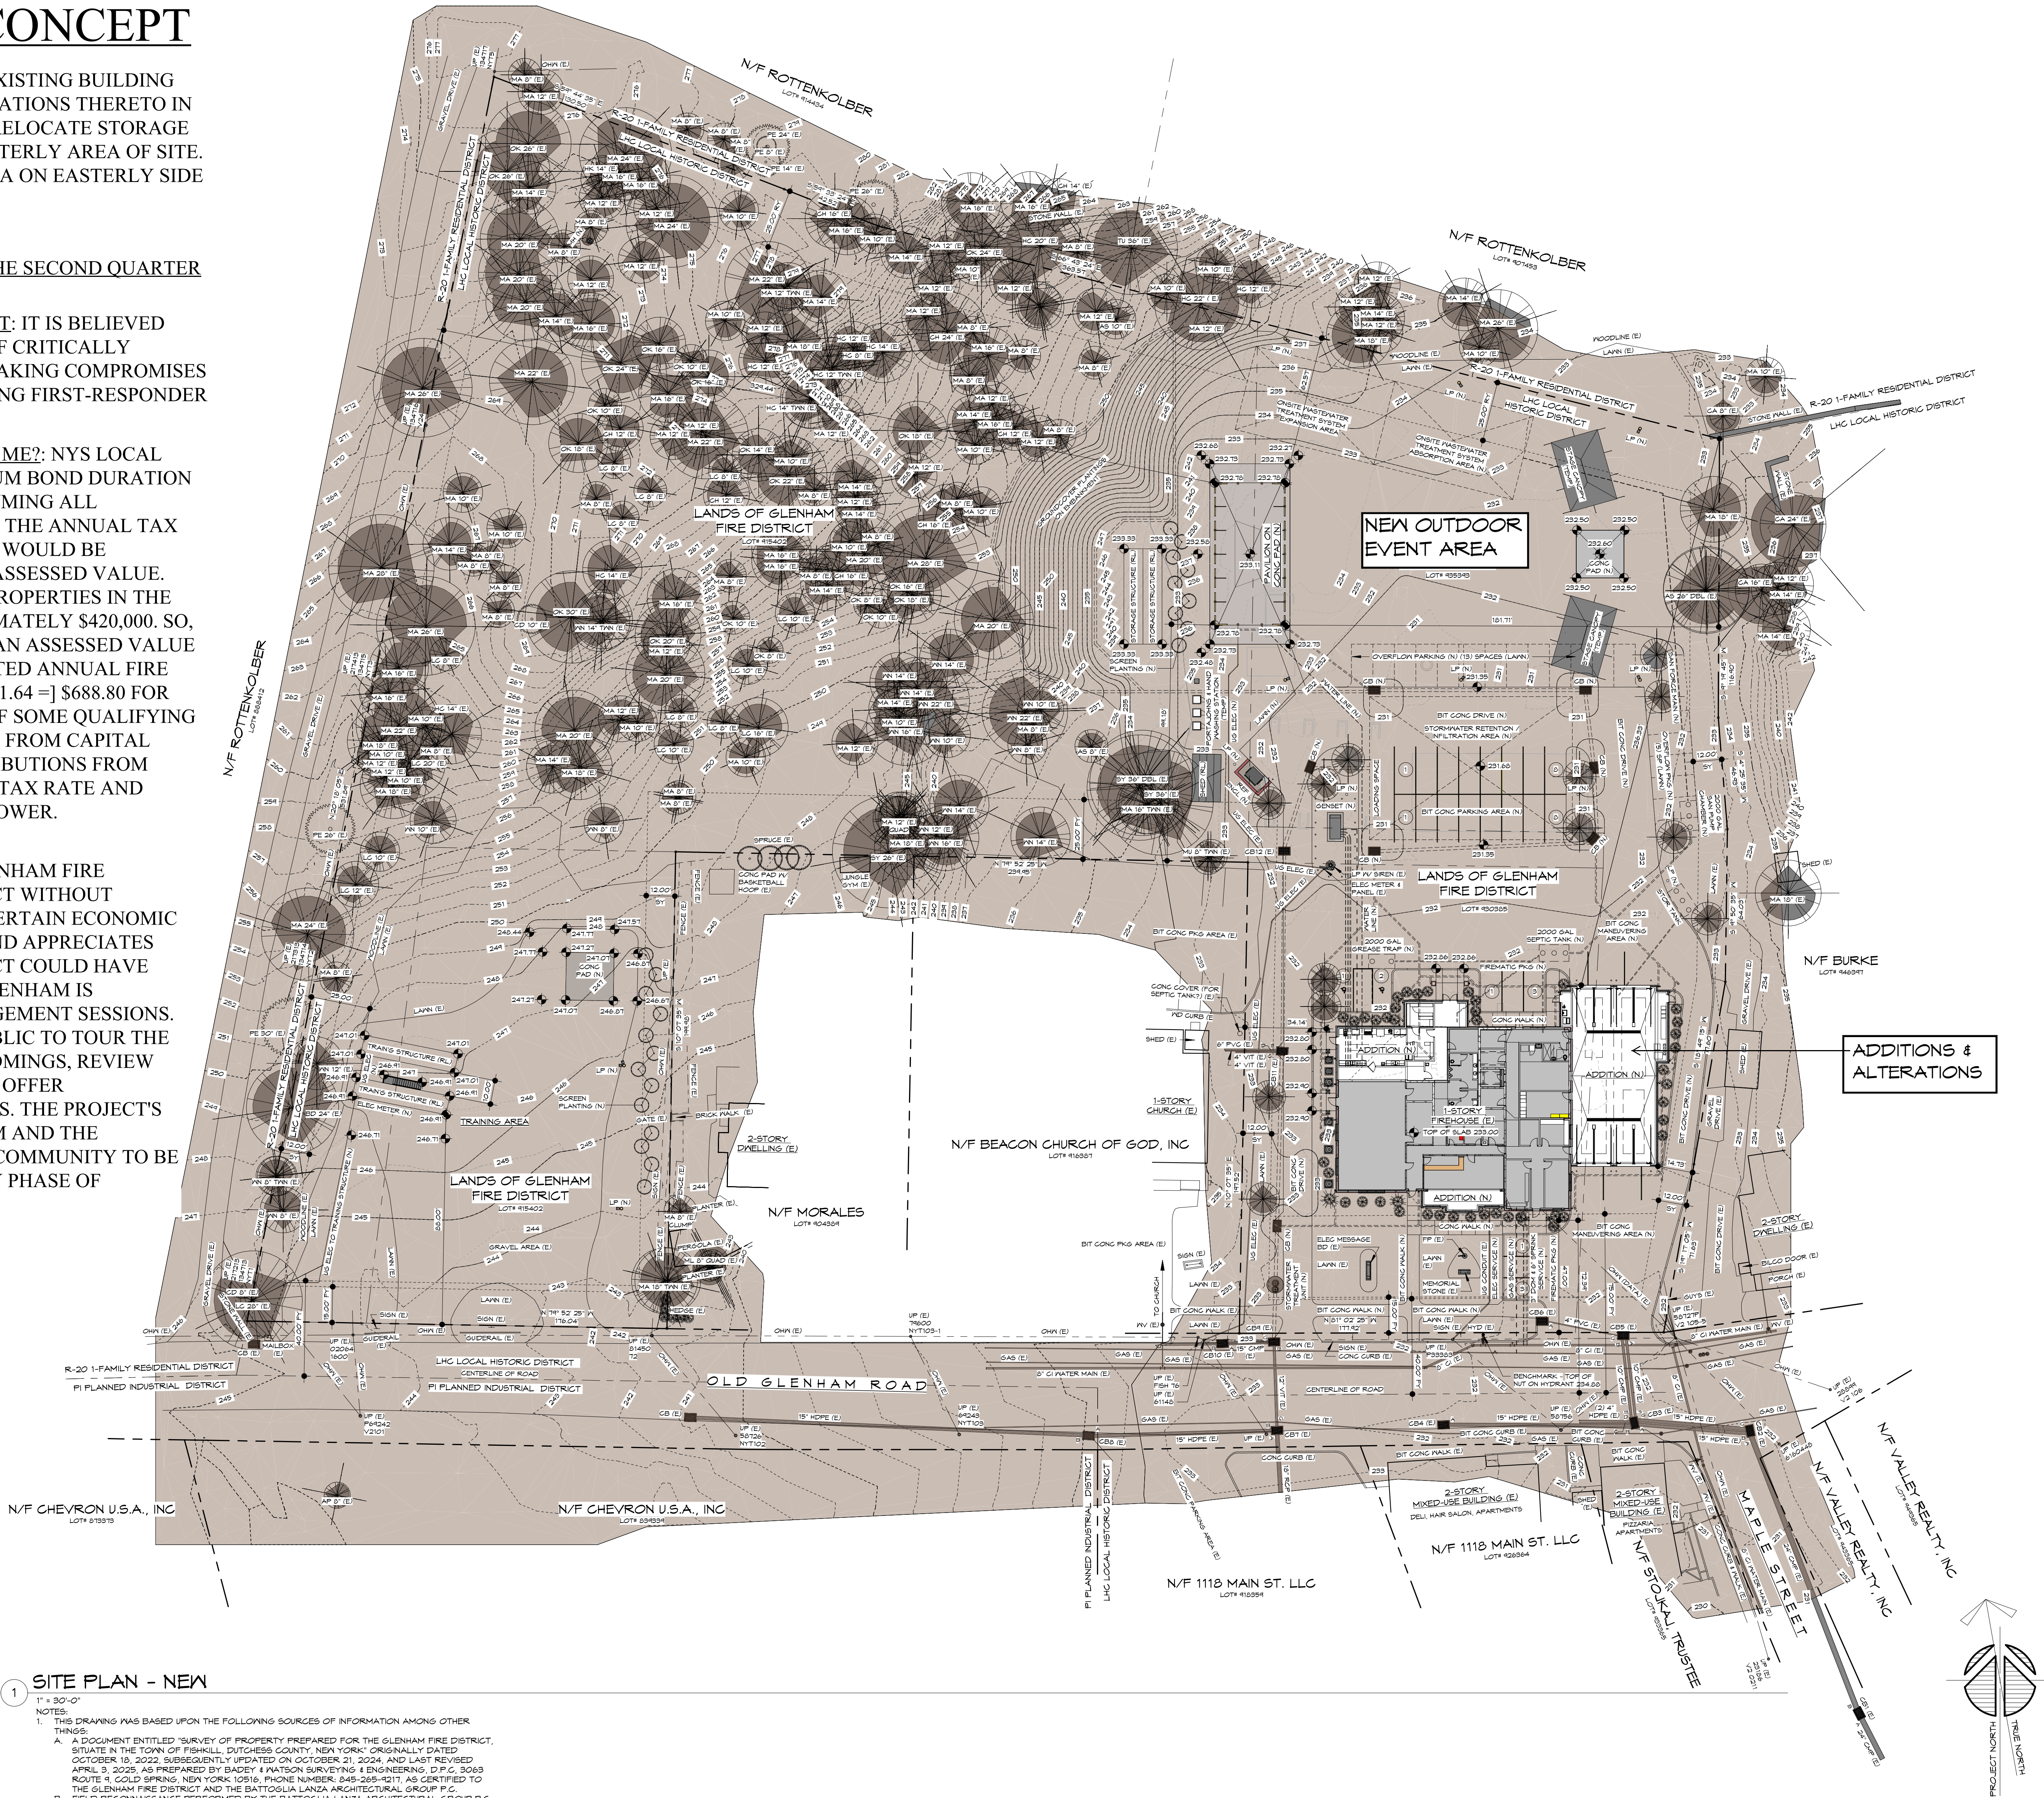

1 SITE PLAN - NEW

1" = 30'-0"

NOTES:

- THIS DRAWING WAS BASED UPON THE FOLLOWING SOURCES OF INFORMATION AMONG OTHER THINGS:
 - A DOCUMENT ENTITLED "SURVEY OF PROPERTY PREPARED FOR THE GLENHAM FIRE DISTRICT, SITUATE IN THE TOWN OF FISHKILL, DUTCHESS COUNTY, NEW YORK," ORIGINALLY DATED OCTOBER 10, 2022, SUBSEQUENTLY UPDATED ON OCTOBER 21, 2024, AND LAST REVISED APRIL 9, 2025, AS PREPARED BY BARRY J. PATSON SURVEYING & ENGINEERING, 12 P.F.C. ROAD ROUTE 4, GOLD SPRING, NEW YORK 10916, PHONE NUMBER: 845-265-4211, AS CERTIFIED TO THE GLENHAM FIRE DISTRICT AND THE BATTAGLIA LANZA ARCHITECTURAL GROUP P.C.
 - FIELD RECONNAISSANCE PERFORMED BY THE BATTAGLIA LANZA ARCHITECTURAL GROUP P.C. ON AUGUST 31, 2022, JUNE 6, 2024, JULY 15, 2024, OCTOBER 10 AND 21, 2024, JANUARY 4 AND 10, 2025, AND MARCH 12, 2025.
 - AREA OF DISTURBANCE = 91,680 SQUARE FEET.
- PRELIMINARY GRADING FOR EMBANKMENTS AT OUTDOOR EVENT AREA ASSUMES THAT ROCK WILL BE AVOIDED. ACTUAL DESIGN WILL BE BASED UPON SOIL TEST RESULTS AND RECOMMENDATIONS FROM GEOTECHNICAL ENGINEER.

BATTOGLIA LANZA ARCHITECTURAL GROUP PC

209 OLD ROUTE 9, SUITE 5
FISHKILL, NEW YORK 12524
(845) 896 6771 PHONE
(845) 896 6990 FACSIMILE
blag@optonline.net

ALL DRAWINGS, SPECIFICATIONS AND RELATED DOCUMENTS ARE THE COPYRIGHT PROPERTY OF THE ARCHITECT AND MUST BE RETURNED UPON REQUEST. REPRODUCTION OF DRAWINGS, SPECIFICATIONS AND RELATED DOCUMENTS IN PART OR WHOLE IS FORBIDDEN WITHOUT THE ARCHITECT'S WRITTEN PERMISSION.

IT IS A VIOLATION OF THE NEW YORK STATE EDUCATION LAW FOR ANY PERSON, UNLESS ACTING UNDER THE DIRECTION OF A LICENSED DESIGN PROFESSIONAL TO ALTER ANY ITEM IN ANY WAY ON A DOCUMENT BEARING THE SEAL OF A LICENSED DESIGN PROFESSIONAL. IF ANY ITEM BEARING THE SEAL OF A LICENSED DESIGN PROFESSIONAL IS ALTERED, THE ALTERING LICENSED DESIGN PROFESSIONAL SHALL AFFIX TO THE ITEM HIS / HER PROFESSIONAL SEAL AND THE NOTATION "ALTERED BY" FOLLOWED BY HIS / HER SIGNATURE AND THE DATE OF SUCH ALTERATION, AS WELL AS A SPECIFIC DESCRIPTION OF THE ALTERATION.

BERNARD J. LANZA - NY LICENSE NO. 17638
REGISTRATION EXPIRES 5-31-27
DEBORAH C. LANZA - NY LICENSE NO. 29868
REGISTRATION EXPIRES 11-30-26

SCHEMATIC DESIGN
NOT FOR
CONSTRUCTION

PROPOSED ADDITIONS AND
ALTERATIONS TO SLATER CHEMICAL
**GLENHAM FIRE
DISTRICT**
76 OLD GLENHAM ROAD
TOWN OF FISHKILL
COUNTY OF DUTCHESS, NEW YORK


REVISION SCHEDULE

NUMBER	DATE	DESCRIPTION
1	11-7-25	REVISED EVENT AND TRAINING AREAS
2	11-10-25	ADDED SUBDRAINAGE AT EMBANKMENT

SITE PLAN - NEW

PROJECT NUMBER: 2103
ISSUE DATE: AUGUST 1, 2025
DRAWN BY:
CHECKED BY: BL

ADDITIONS & EASTERLY EVENT AREA CONCEPT

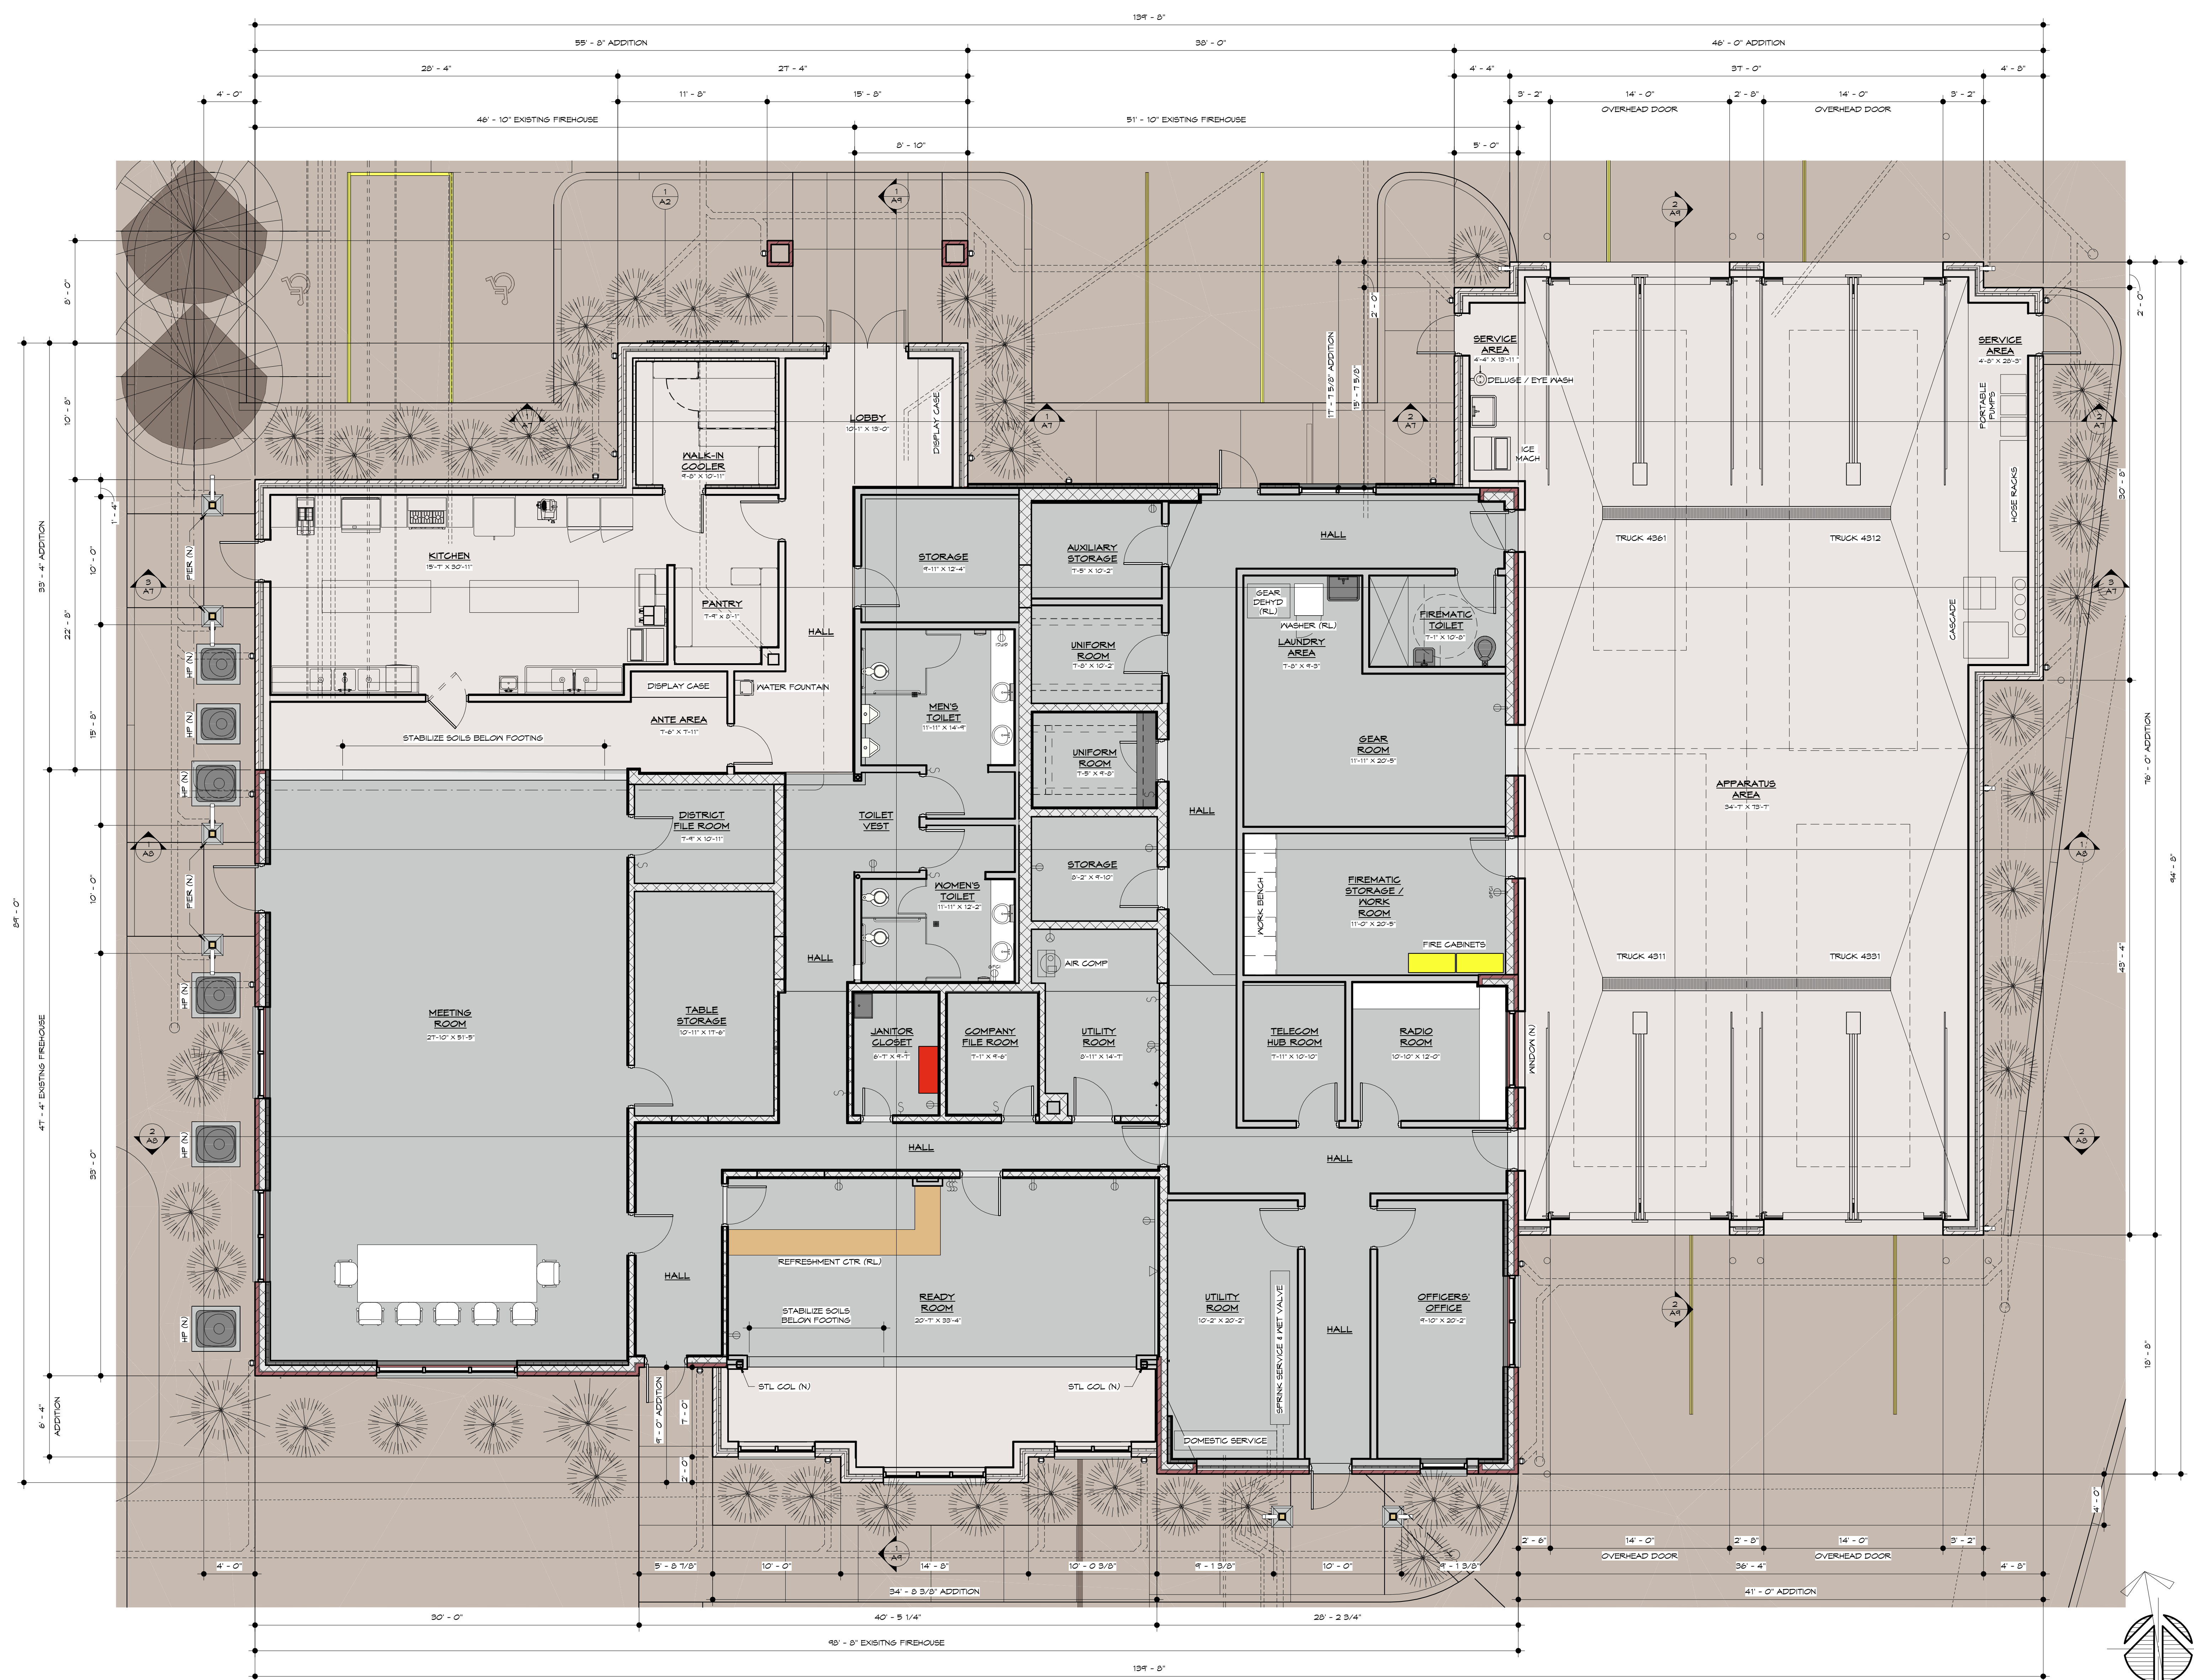

- 1 FIRST FLOOR PLAN- NEW
- 3/16" = 1'-0"
- NOTES
1. AREA OF EXISTING FIREHOUSE IS 5,944 SQUARE FEET (EXCLUDING WALK-IN COOLER, GEAR BUILDING, PAVILION, SHEDS, TRAINING STRUCTURES, STORAGE STRUCTURES, MESSAGE BOARD, AND MEMORIAL STONE).
 2. TOTAL AREA OF BUILDING ADDITIONS IS 4,219 SQUARE FEET (EXCLUDING CANOPIES). SEE BEIGE-SHADED AREAS.
 3. ROOM SIZES INDICATED ARE NOMINAL.
 4. TRUCK SIZES SHOWN ARE FROM BUMPER TO BUMPER AND MIRROR TO MIRROR.
 5. REMOVE AND REPLACE ALL FINISHES IN EXISTING SPACES.
 6. REMOVE EXISTING WOOD PANELING IN MEETING ROOM, REMILL, REFINISH, AND REINSTALL SAME AS PANELING IN MEETING ROOM AND OTHER ROOMS AS SPECIFIED BY ARCHITECT.
 7. REMOVE SETTLED SECTIONS OF UNDERGROUND SANITARY PIPING IN AREA OF EXISTING TOILETS AND REPLACE WITH NEW PIPING.

8. INSTALL CEMENTITIOUS UNDERLAYMENT ON ENTIRE EXISTING APPARATUS SLAB AREA AS REQUIRED TO PRODUCE A STRUCTURALLY SOUND LEVEL SURFACE THAT ALIGNS WITH THE TOP OF THE EXISTING ADJACENT SLABS (EXCLUDING THE UTILITY ROOM SLAB).

BATTOGLIA LANZA ARCHITECTURAL GROUP PC

209 OLD ROUTE 9, SUITE 5
FISHKILL, NEW YORK 12524
(845) 896 6771 PHONE
(845) 896 6990 FACSIMILE
blag@optonline.net

ALL DRAWINGS, SPECIFICATIONS AND RELATED DOCUMENTS ARE THE COPYRIGHT PROPERTY OF THE ARCHITECT AND MUST BE RETURNED UPON REQUEST. REPRODUCTION OF DRAWINGS, SPECIFICATIONS AND RELATED DOCUMENTS IN PART OR WHOLE IS FORBIDDEN WITHOUT THE ARCHITECT'S WRITTEN PERMISSION.

IT IS A VIOLATION OF THE NEW YORK STATE EDUCATION LAW FOR ANY PERSON, UNLESS ACTING UNDER THE DIRECTION OF A LICENSED DESIGN PROFESSIONAL TO ALTER ANY ITEM IN ANY WAY ON A DOCUMENT BEARING THE SEAL OF A LICENSED DESIGN PROFESSIONAL. IF ANY ITEM BEARING THE SEAL OF A LICENSED DESIGN PROFESSIONAL IS ALTERED, THE ALTERING LICENSED DESIGN PROFESSIONAL SHALL AFFIX TO THE ITEM HIS / HER PROFESSIONAL SEAL AND THE NOTATION "ALTERED BY" FOLLOWED BY HIS / HER SIGNATURE AND THE DATE OF SUCH ALTERATION, AS WELL AS A SPECIFIC DESCRIPTION OF THE ALTERATION.

BERNARD J. LANZA - NY LICENSE NO. 17638
REGISTRATION EXPIRES 5-31-27
DEBORAH C. LANZA - NY LICENSE NO. 29868
REGISTRATION EXPIRES 11-30-26

**SCHEMATIC DESIGN
NOT FOR
CONSTRUCTION**

PROPOSED ADDITIONS AND ALTERATIONS TO SLATER CHEMICAL
GLENHAM FIRE DISTRICT
76 OLD GLENHAM ROAD
TOWN OF FISHKILL
COUNTY OF DUTCHESS, NEW YORK

REVISION SCHEDULE		
NUMBER	DATE	DESCRIPTION

FIRST FLOOR PLAN - NEW

PROJECT NUMBER: 2103
ISSUE DATE: AUGUST 1, 2025
DRAWN BY:
CHECKED BY: BL

A1

ADDITIONS & EASTERLY EVENT AREA CONCEPT

BATTOGLIA LANZA
ARCHITECTURAL
GROUP PC

209 OLD ROUTE 9, SUITE 5
FISHKILL, NEW YORK 12524
(845) 896 6771 PHONE
(845) 896 6990 FACSIMILE
blag@optonline.net

ALL DRAWINGS, SPECIFICATIONS AND RELATED DOCUMENTS ARE THE COPYRIGHT PROPERTY OF THE ARCHITECT AND MUST BE RETURNED UPON REQUEST. REPRODUCTION OF DRAWINGS, SPECIFICATIONS AND RELATED DOCUMENTS IN PART OR WHOLE IS FORBIDDEN WITHOUT THE ARCHITECT'S WRITTEN PERMISSION.

IT IS A VIOLATION OF THE NEW YORK STATE EDUCATION LAW FOR ANY PERSON, UNLESS ACTING UNDER THE DIRECTION OF A LICENSED DESIGN PROFESSIONAL TO ALTER ANY ITEM IN ANY WAY ON A DOCUMENT BEARING THE SEAL OF A LICENSED DESIGN PROFESSIONAL. IF ANY ITEM BEARING THE SEAL OF A LICENSED DESIGN PROFESSIONAL IS ALTERED, THE ALTERING LICENSED DESIGN PROFESSIONAL SHALL AFFIX TO THE ITEM HIS / HER PROFESSIONAL SEAL AND THE NOTATION "ALTERED BY" FOLLOWED BY HIS / HER SIGNATURE AND THE DATE OF SUCH ALTERATION, AS WELL AS A SPECIFIC DESCRIPTION OF THE ALTERATION.

BERNARD J. LANZA - NY LICENSE NO. 17638
REGISTRATION EXPIRES 5-31-27
DEBORAH C. LANZA - NY LICENSE NO. 29868
REGISTRATION EXPIRES 11-30-26

SCHEMATIC DESIGN
NOT FOR
CONSTRUCTION


PROPOSED ADDITIONS AND
ALTERATIONS TO SLATER CHEMICAL
GLENHAM FIRE
DISTRICT
76 OLD GLENHAM ROAD
TOWN OF FISHKILL
COUNTY OF DUTCHESS, NEW YORK

REVISION SCHEDULE

NUMBER	DATE	DESCRIPTION
--------	------	-------------


ELEVATIONS - NORTH & SOUTH
NEW

PROJECT NUMBER: 2103
ISSUE DATE: AUGUST 1, 2025
DRAWN BY:
CHECKED BY: BL

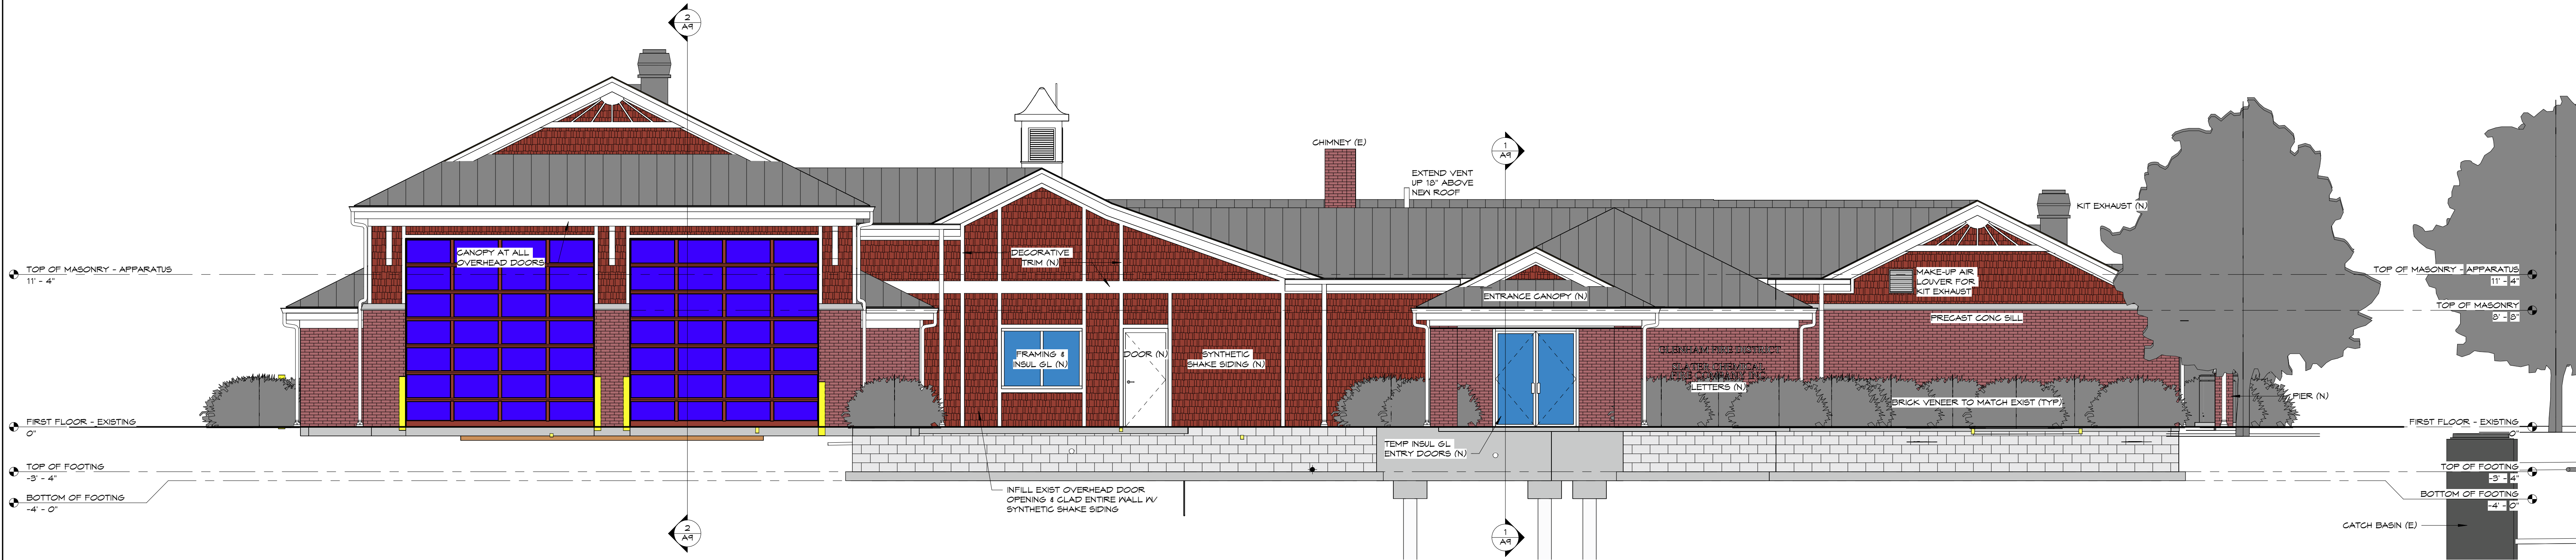

1 NORTH ELEVATION - NEW


3/16\"/>

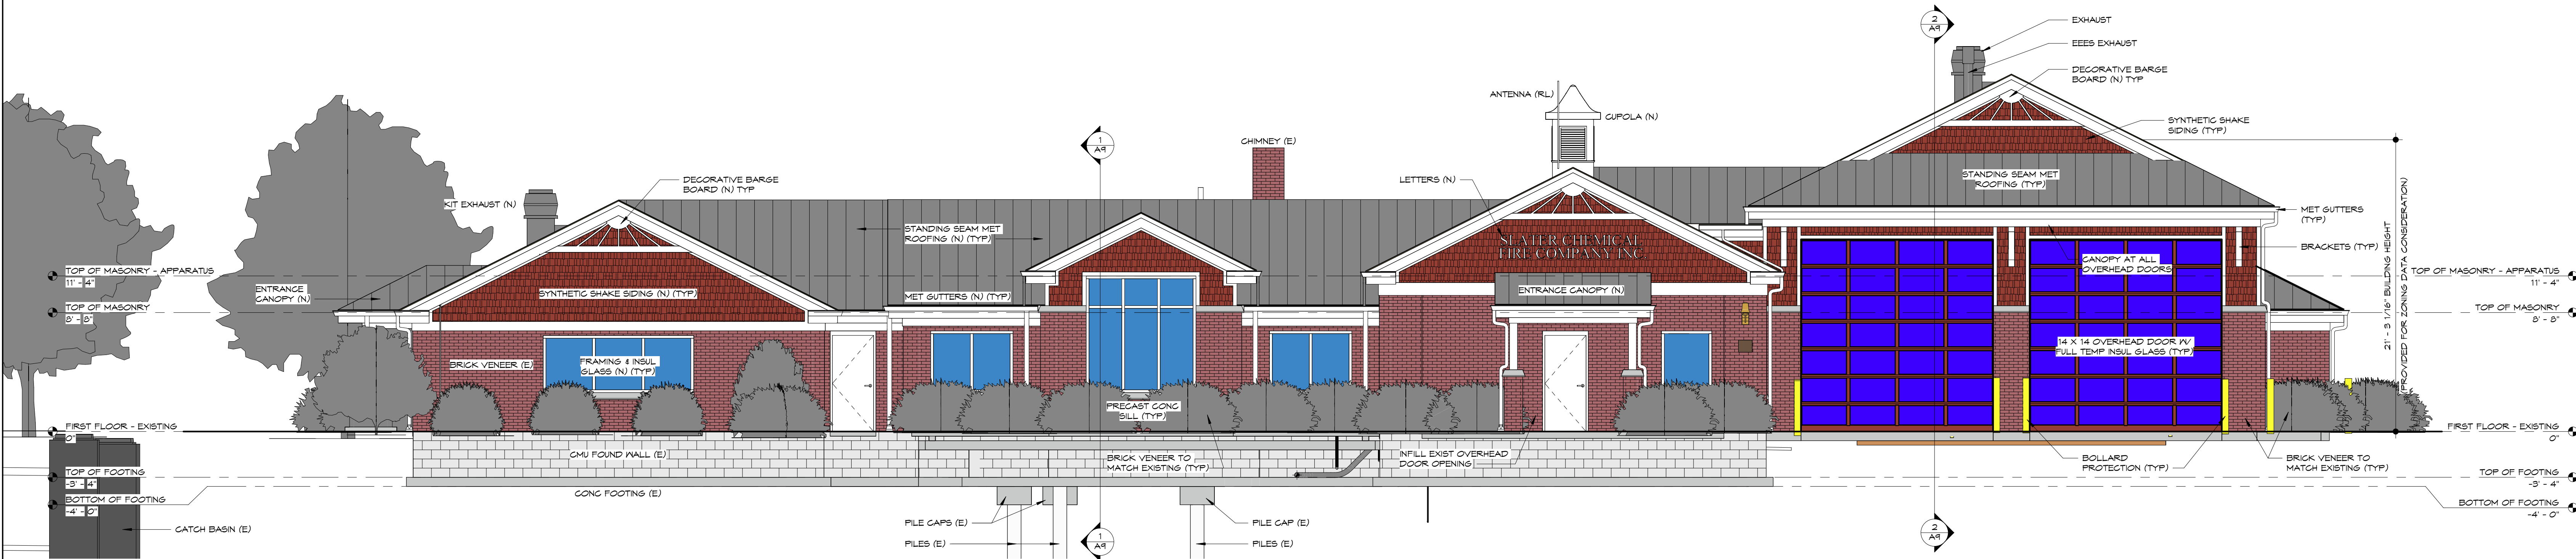


2 SOUTH ELEVATION - NEW

3/16\"/>

ADDITIONS & EASTERLY EVENT AREA CONCEPT

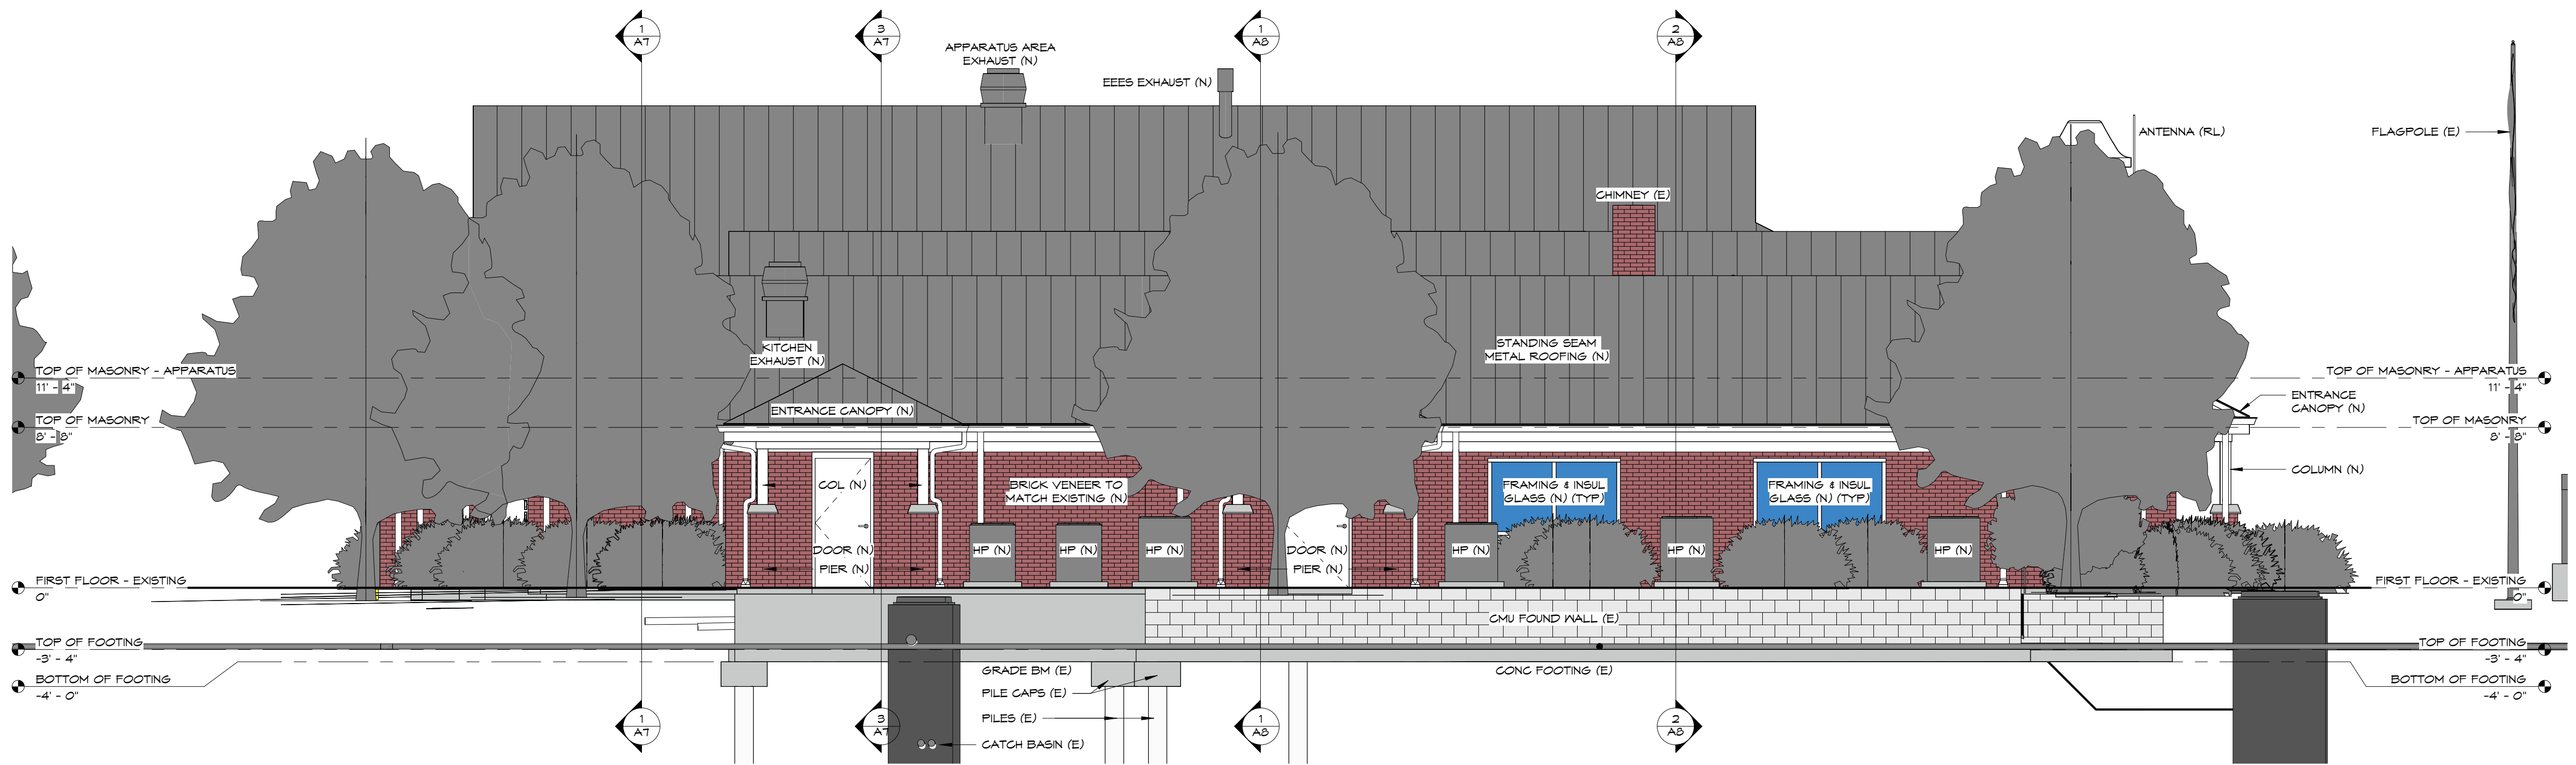

1 WEST ELEVATION - NEW
3/16" = 1'-0"
NOTES:
1. ALL OTHER INFORMATION IS SIMILAR TO THAT SHOWN ON SOUTH ELEVATION - NEW.

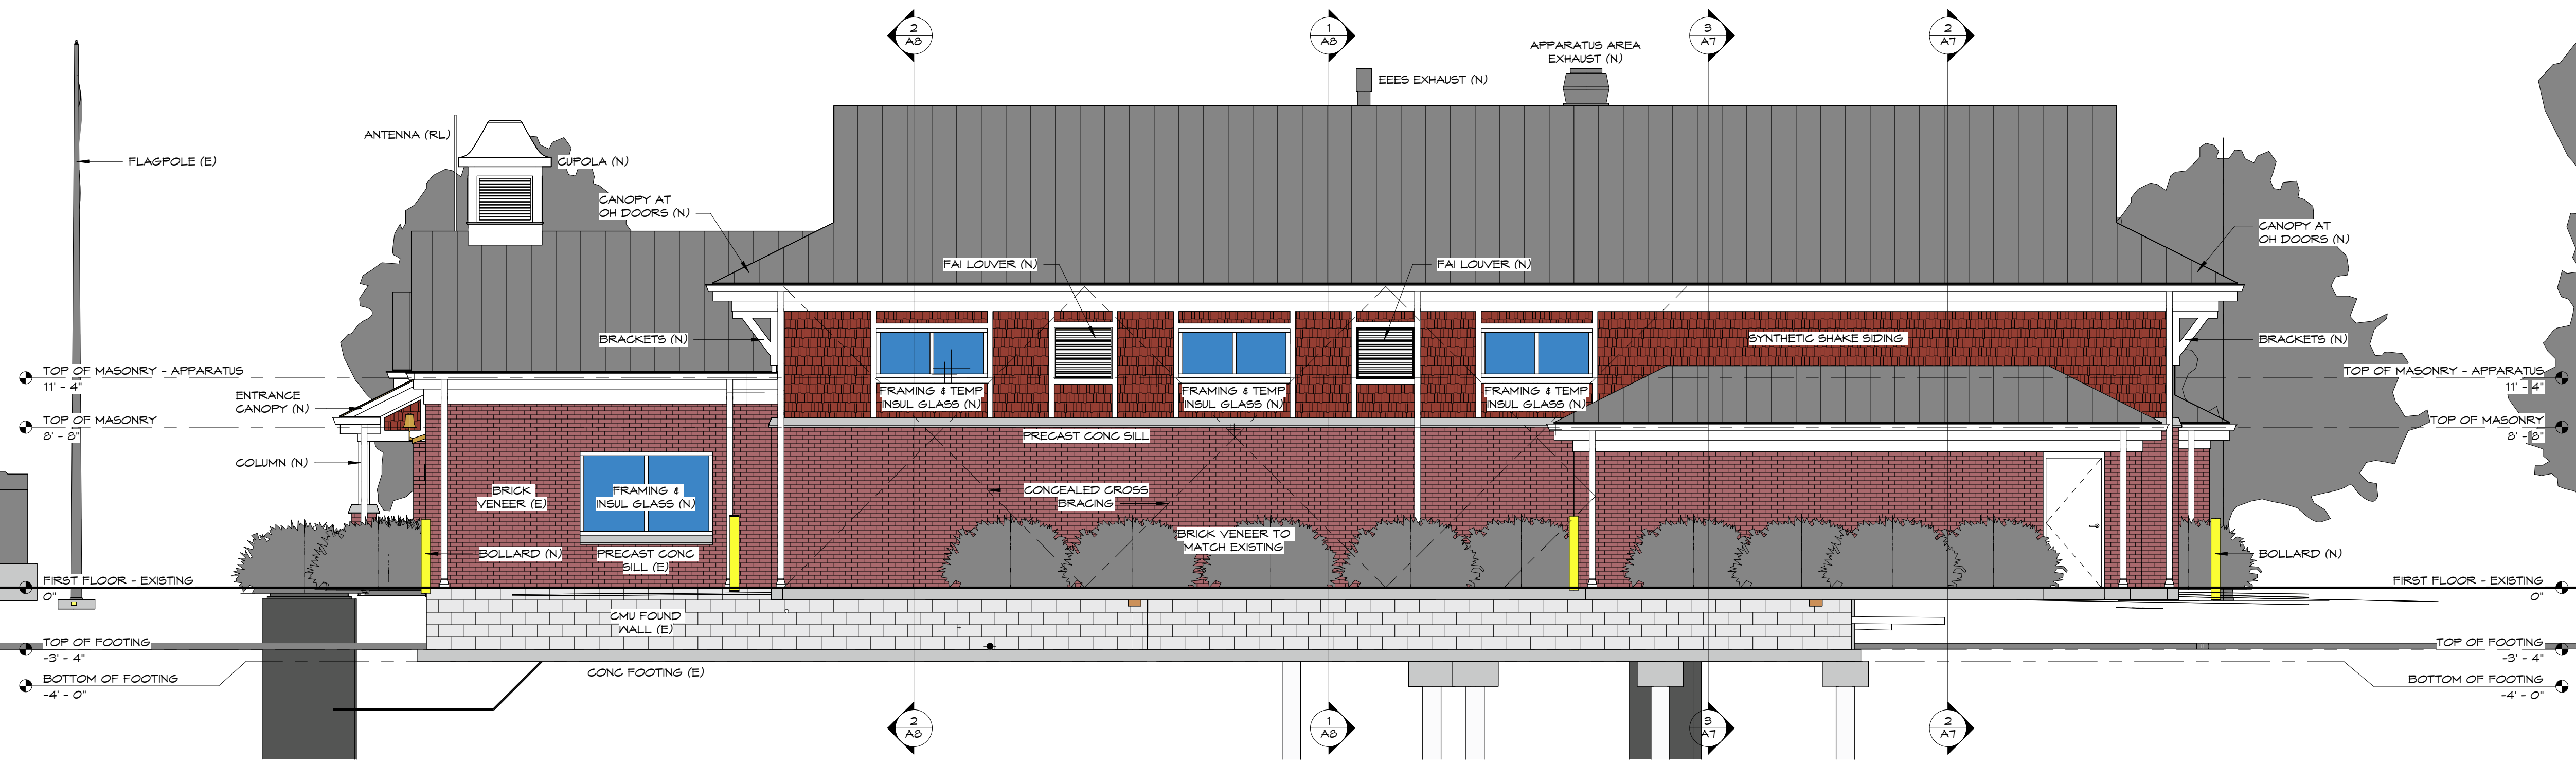

2 EAST ELEVATION - NEW
3/16" = 1'-0"
NOTES:
1. ALL OTHER INFORMATION IS SIMILAR TO THAT SHOWN ON SOUTH ELEVATION - NEW.

BATTOGLIA LANZA
ARCHITECTURAL
GROUP PC

209 OLD ROUTE 9, SUITE 5
FISHKILL, NEW YORK 12524
(845) 896 6771 PHONE
(845) 896 6990 FACSIMILE
blag@optonline.net

ALL DRAWINGS, SPECIFICATIONS AND RELATED DOCUMENTS ARE THE COPYRIGHT PROPERTY OF THE ARCHITECT AND MUST BE RETURNED UPON REQUEST. REPRODUCTION OF DRAWINGS, SPECIFICATIONS AND RELATED DOCUMENTS IN PART OR WHOLE IS FORBIDDEN WITHOUT THE ARCHITECT'S WRITTEN PERMISSION.

IT IS A VIOLATION OF THE NEW YORK STATE EDUCATION LAW FOR ANY PERSON, UNLESS ACTING UNDER THE DIRECTION OF A LICENSED DESIGN PROFESSIONAL TO ALTER ANY ITEM IN ANY WAY ON A DOCUMENT BEARING THE SEAL OF A LICENSED DESIGN PROFESSIONAL. IF ANY ITEM BEARING THE SEAL OF A LICENSED DESIGN PROFESSIONAL IS ALTERED, THE ALTERING LICENSED DESIGN PROFESSIONAL SHALL AFFIX TO THE ITEM HIS / HER PROFESSIONAL SEAL AND THE NOTATION "ALTERED BY" FOLLOWED BY HIS / HER SIGNATURE AND THE DATE OF SUCH ALTERATION, AS WELL AS A SPECIFIC DESCRIPTION OF THE ALTERATION.

BERNARD J. LANZA - NY LICENSE NO. 17638
REGISTRATION EXPIRES 5-31-27
DEBORAH C. LANZA - NY LICENSE NO. 29868
REGISTRATION EXPIRES 11-30-26

SCHEMATIC DESIGN
NOT FOR
CONSTRUCTION

PROPOSED ADDITIONS AND
ALTERATIONS TO SLATER CHEMICAL
GLENHAM FIRE
DISTRICT
76 OLD GLENHAM ROAD
TOWN OF FISHKILL
COUNTY OF DUTCHESS, NEW YORK

REVISION SCHEDULE		
NUMBER	DATE	DESCRIPTION

ELEVATIONS - WEST & EAST - NEW

PROJECT NUMBER: 2103
ISSUE DATE: AUGUST 1, 2025
DRAWN BY:
CHECKED BY: BL